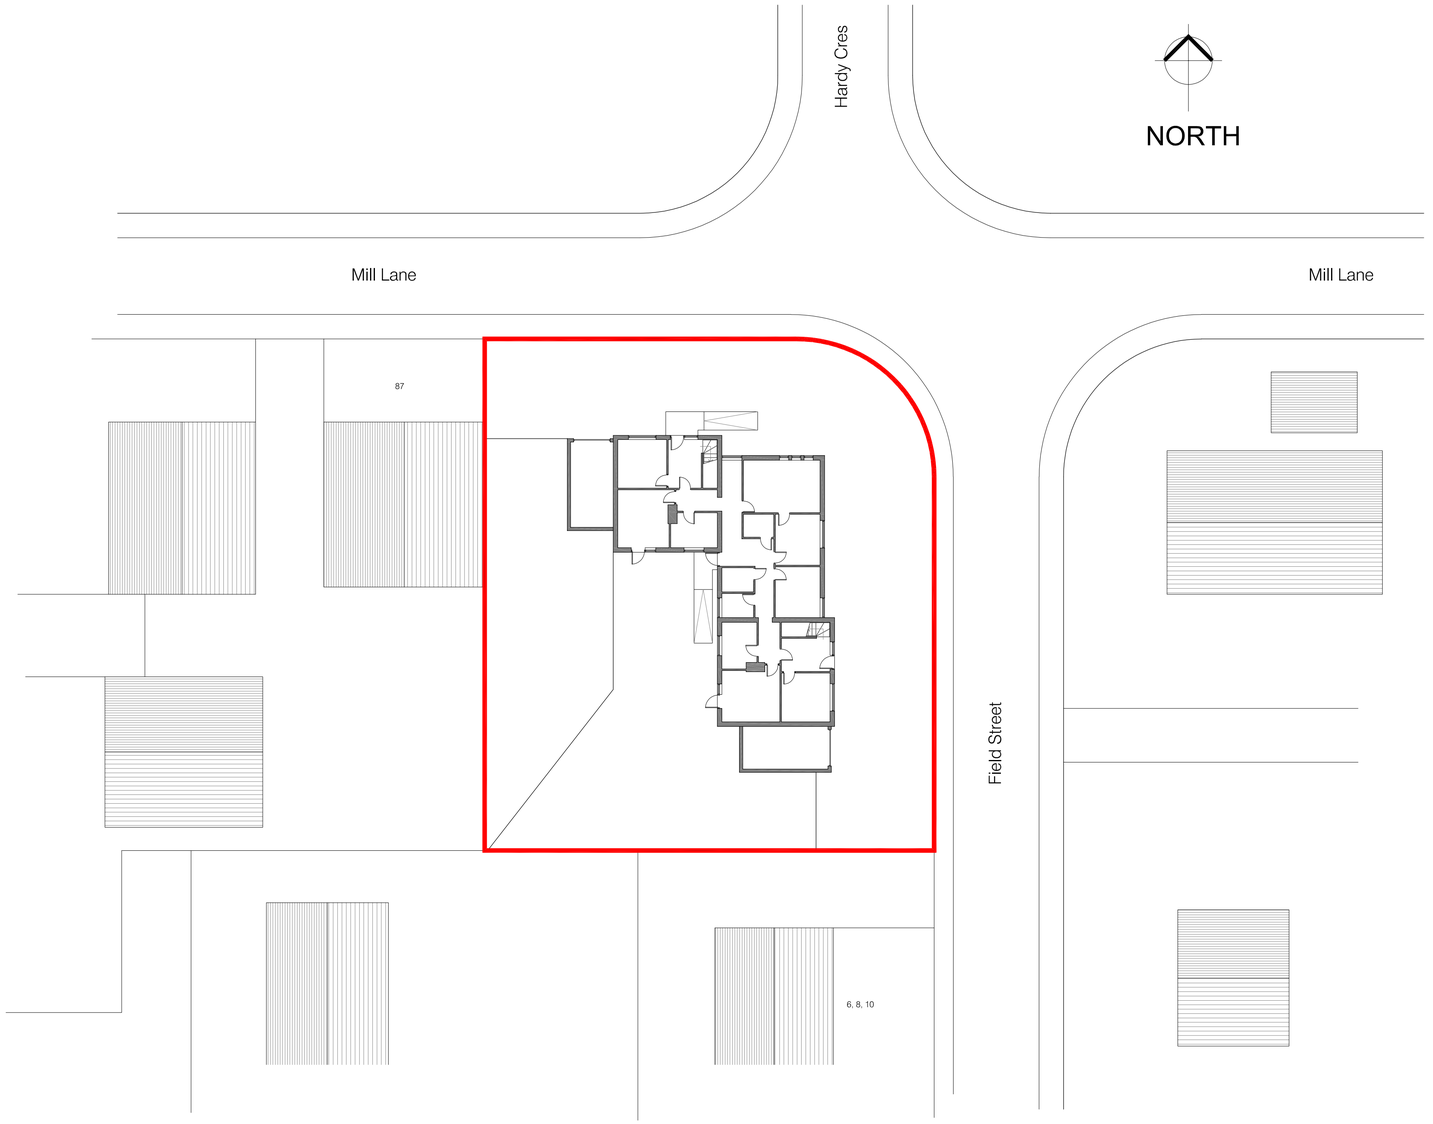


PG/COD006 Site Plan as existing.
Proposed development
Field Street / Mill Lane, Codnor. Ripley
Scale - 1:200 @ A1