Existing Elevations - scale 1:100



Existing Front Elevation

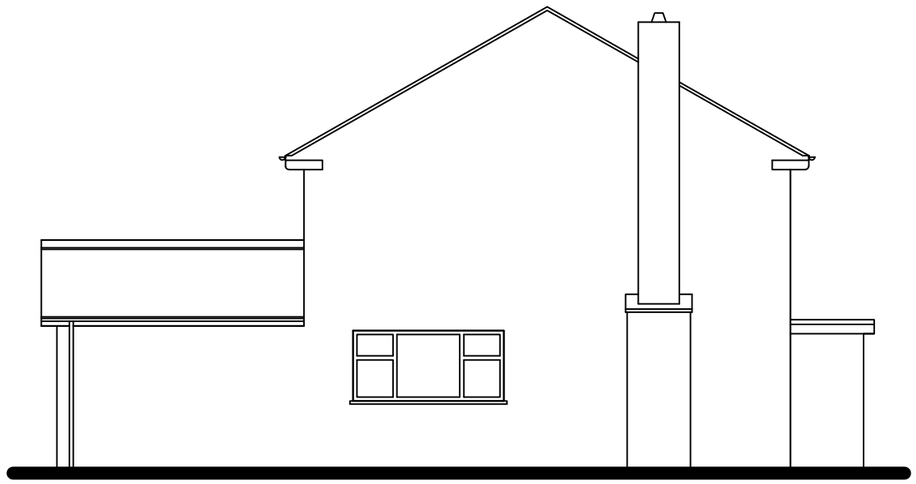

Existing Side Elevation



Existing Side Elevation

Existing Floor Plans - scale 1:100

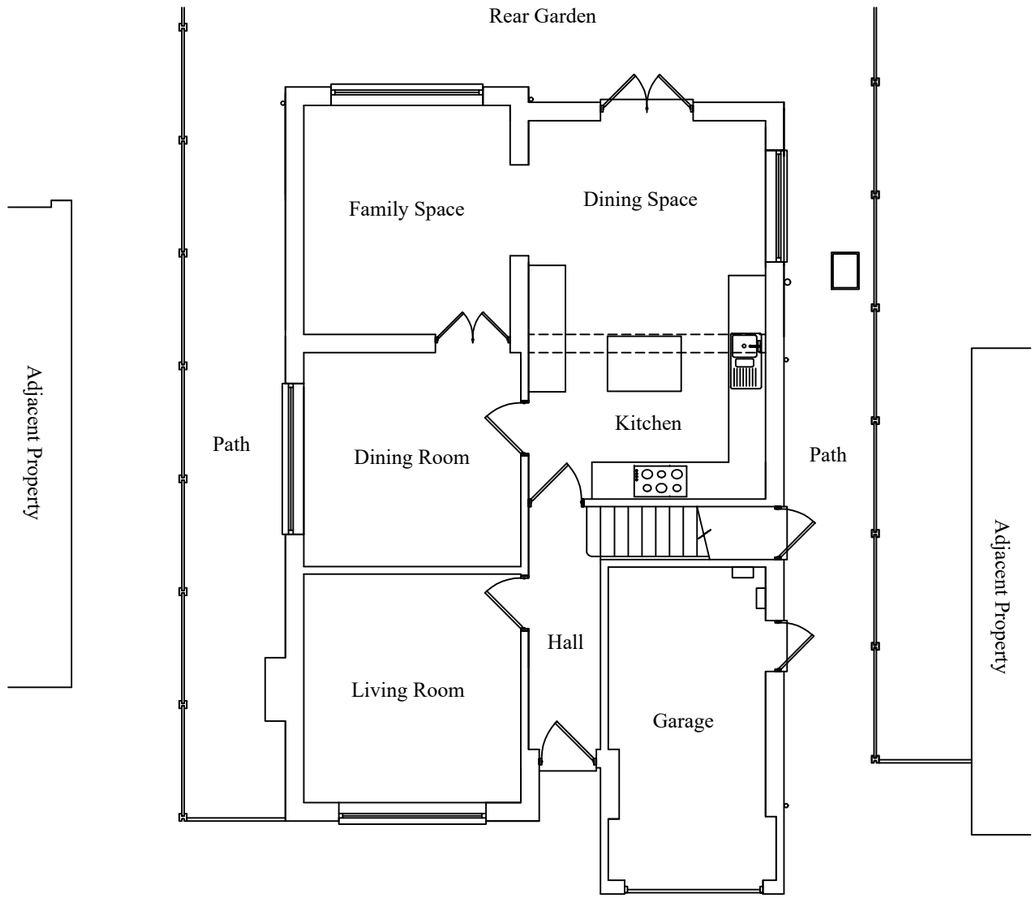

Existing Ground Floor Plan

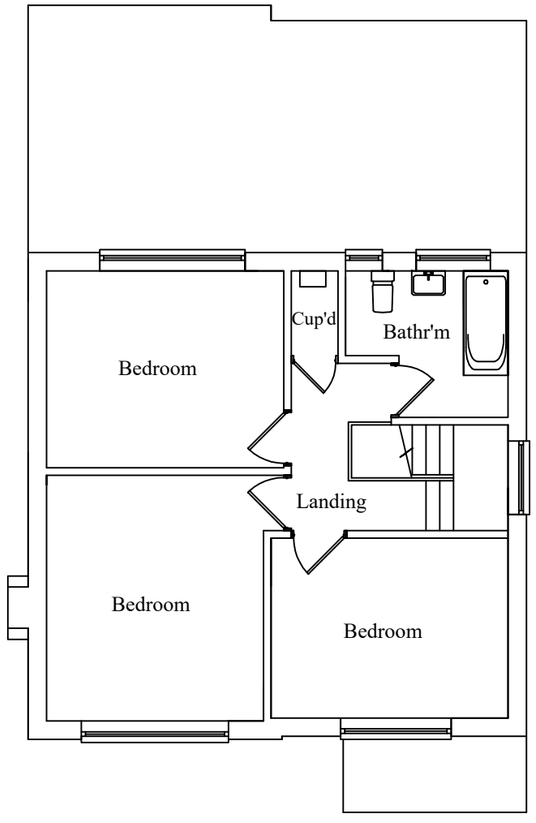

Existing First Floor Plan



Existing Rear Elevation

Client: Mr D. Patterson	Scale: 1:100 @ A3
Job Add.: 6 Devonshire Drive, Duffield, Derby. DE56 4DD	Date: July 2020 / Rev: -
Dwg Title: Existing Plans & Elevations	Dwg No: 2020-07-28-02