


EXISTING GROUND FLOOR

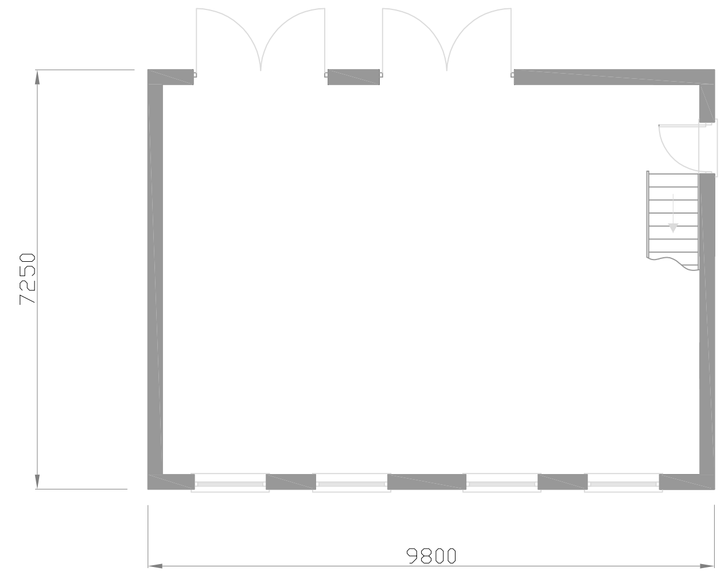


PROPOSED GROUND FLOOR




EXISTING UPPER FLOOR

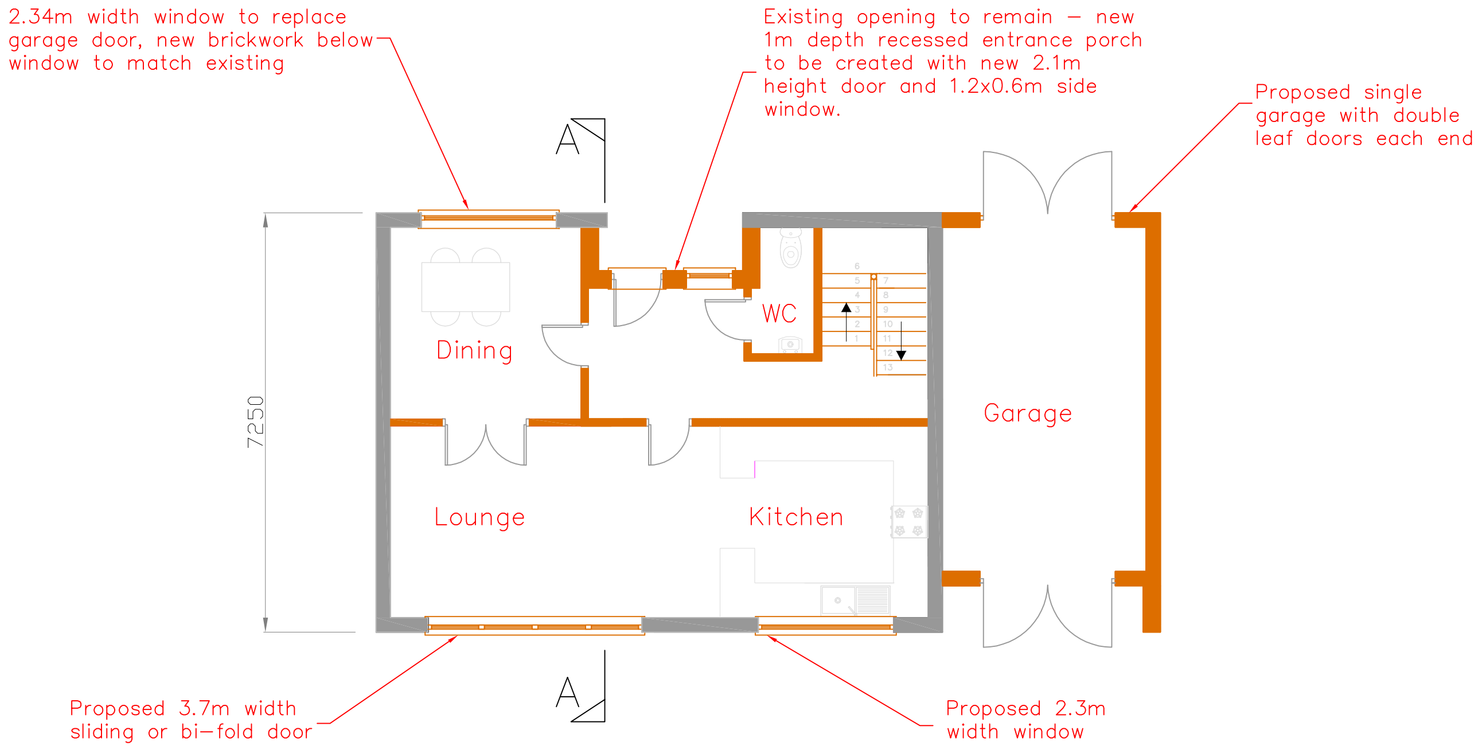


PROPOSED UPPER FLOOR

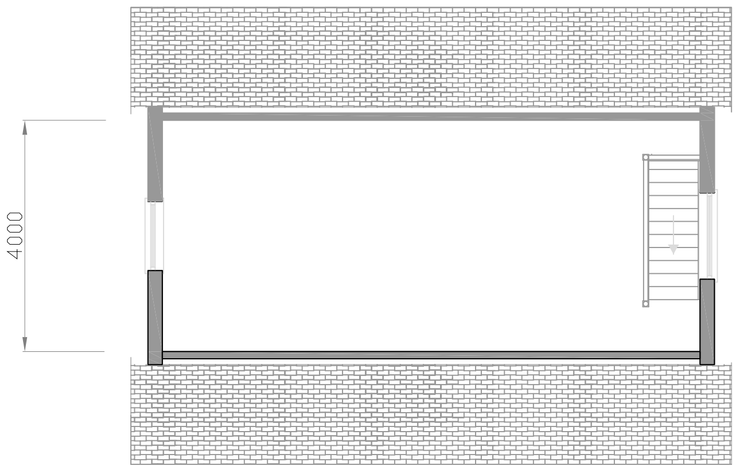


SECTION A–A

G

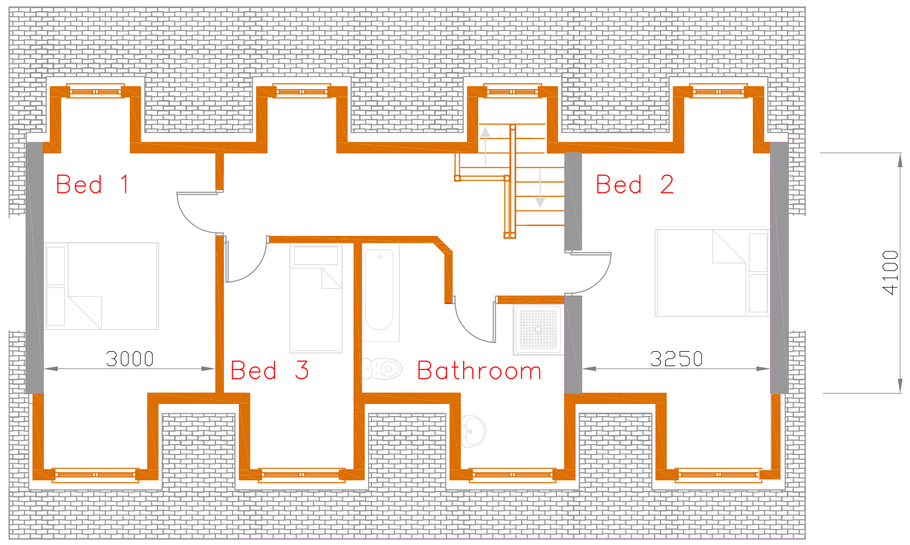GUIDANCE NOTES

APPLICANT: –

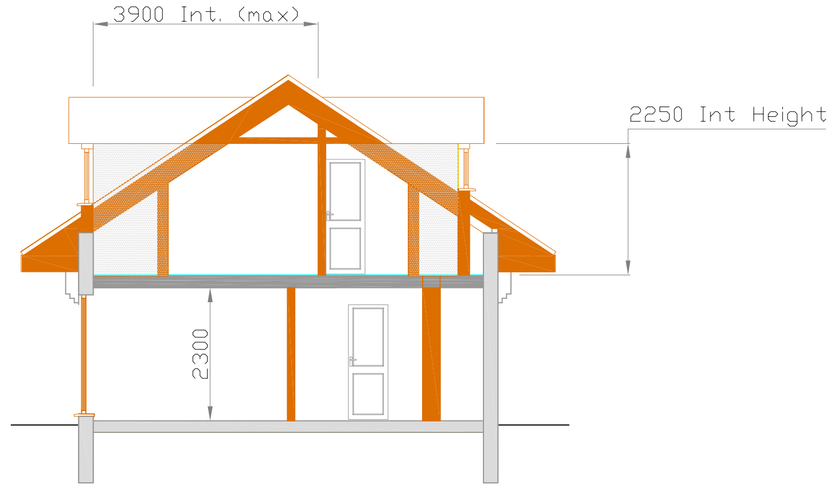MR M BRYAN

SITE ADDRESS: –

DOUBLET COTTAGE
MUGGINTON LANE END
WESTON UNDERWOOD
ASHBOURNE
DERBYSHIRE
DE6 4PP

REFERENCE DRAWINGS

TO BE READ IN CONJUNCTION WITH THE FOLLOWING DRAWINGS:

- DRG REF:– DOUBLET 101 – SITE LOCATION PLAN
- DRG REF:– DOUBLET 102 – EXISTING & PROPOSED BOUNDARY PLAN
- DRG REF:– DOUBLET 103 – EXISTING & PROPOSED LAYOUT PLAN
- DRG REF:– DOUBLET 104 – EXISTING & PROPOSED ELEVATIONS
- DRG REF:– DOUBLET 105 – EXISTING & PROPOSED INTERNAL FLOOR PLANS

| ISSUE | DESCRIPTION | BY | DATE | CHKD |
|---|---|---|---|---|
| 1 | FIRST ISSUE | MB | 30-7-20 | MB |

Client: M BRYAN

Project: DOUBLET COTTAGE, MUGGINTON LANE END
REINSTATE TO 2No DWELLINGS

Title: EXISTING & PROPOSED GENERAL LAYOUT
INTERNAL FLOOR PLANS

| | | |
|---|---|---|
| Drawn: M. BRYAN | Checked: M. BRYAN | Date: 30–7–20 |
| Scale: 1:75 | | Original Size: A1 |
| | | Preliminary |
| | | For Approval ■ |
| | | For Construction |
| | | As Built |
| Client Drawing No.: Not Applicable | | Client Scheme No.: NA |
| Drawing No.: DOUBLET 105 | | Issue: 1 |