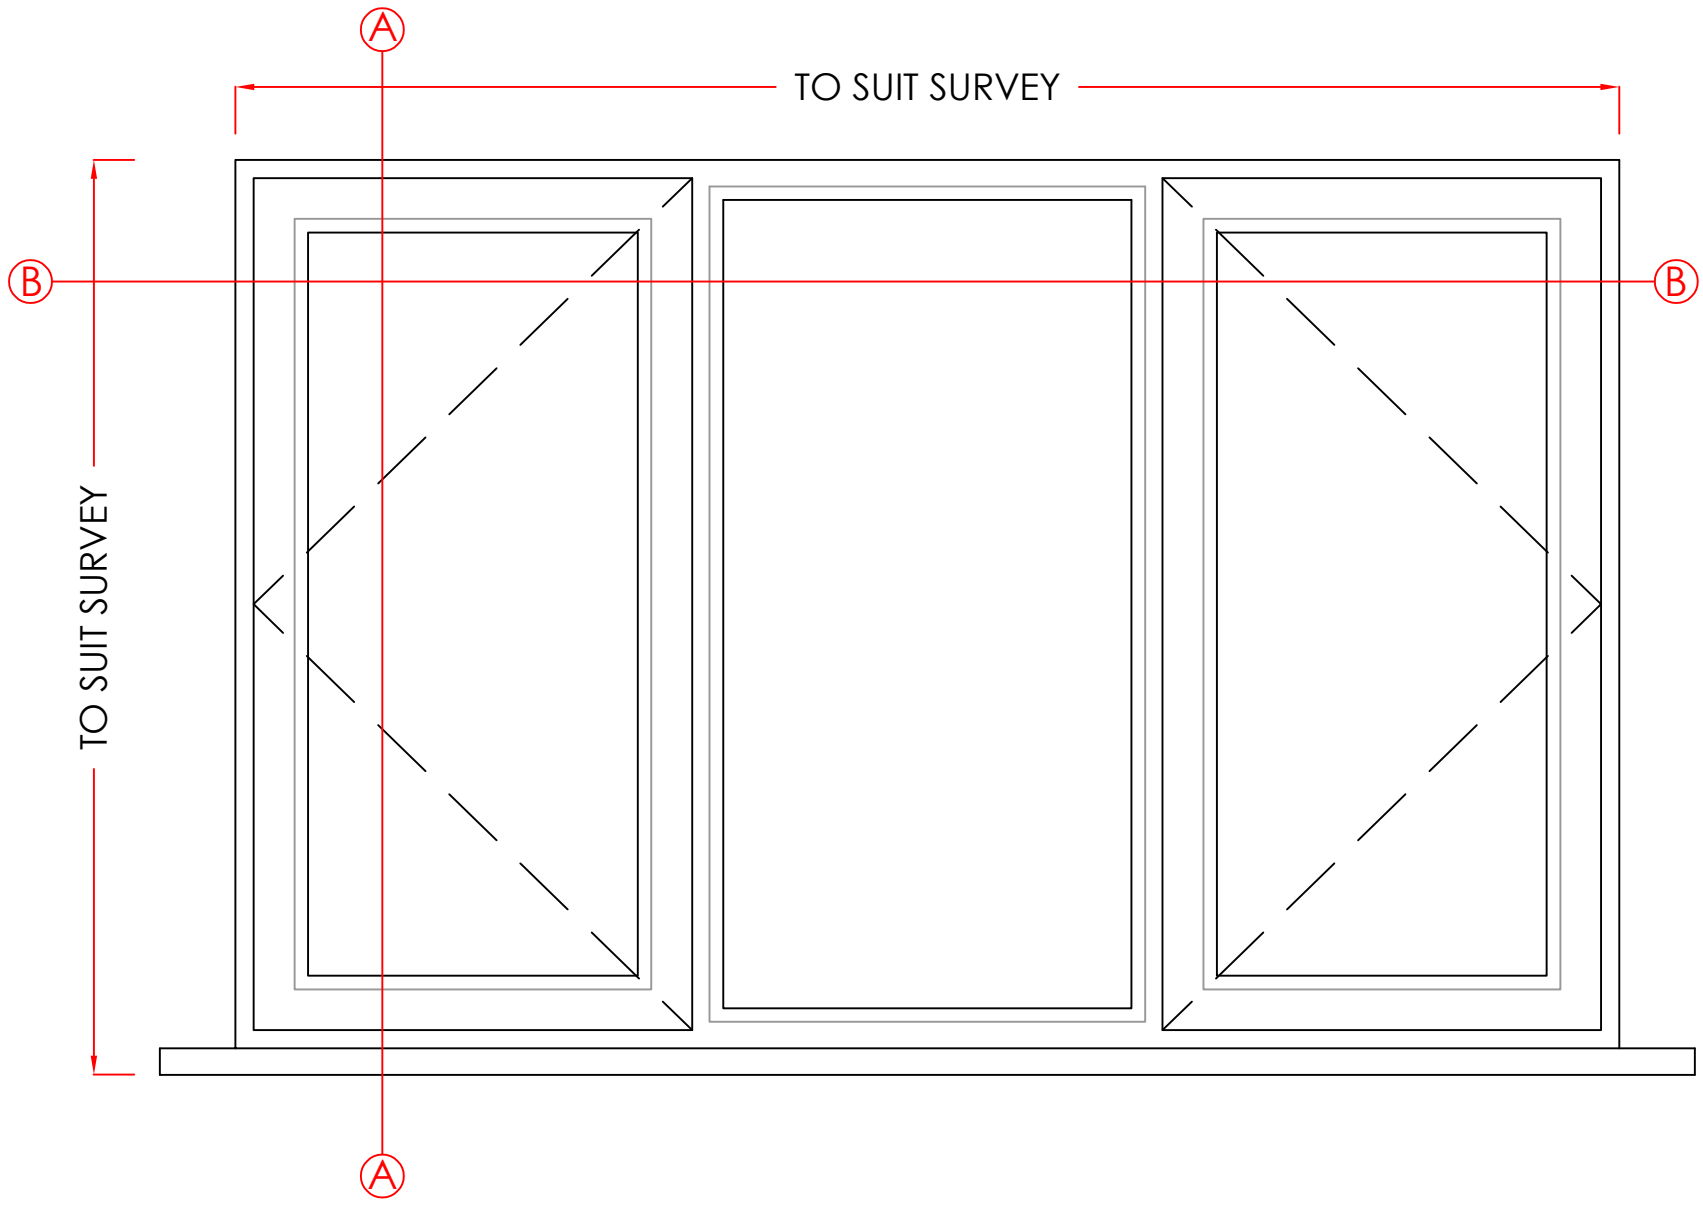


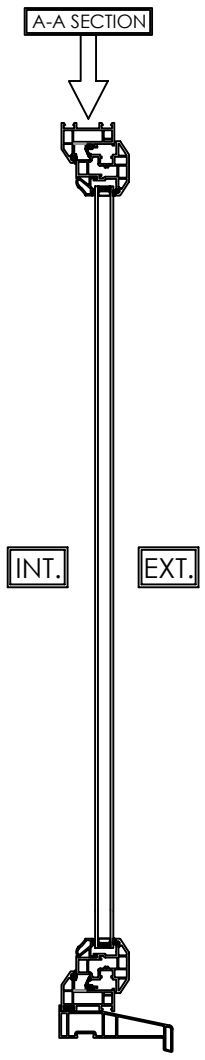


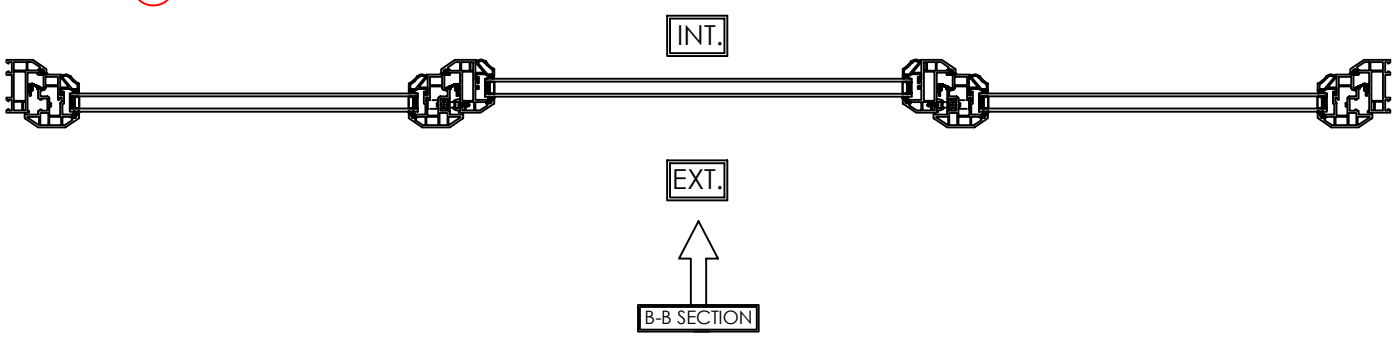


# ITEM 1, 2, 4, 6, 12, 13, 15

MATERIAL - PVCu
EXTERNAL COLOUR - SAGE GREEN
INTERNAL COLOUR - WHITE
GLAZING - 24MM SEALED UNITS

Scale - 1:10
(Produced on A3 Paper)

Sheet 1 Of 7

Drawers Initials.
SF

**CONTRACT No.:** 30287475 **date:** 27/07/2020

**PROPOSED:** WINDOW REPLACEMENT
**AT:** (INSTALLATION ADDRESS) CHEVIN BRAE, CHEVIN ROAD
MILFORD
BELPER
DERBYSHIRE, DE56 0QH

MR D MORETON

Anglian Home Improvements

## VIEWED EXTERNALLY

THESE DRAWINGS ARE THE PROPERTY OF ANGLIAN HOME IMPROVEMENTS AND MUST NOT BE USED, DISTRIBUTED, LOANED OR COPIED WITHOUT THE EXPRESS PERMISSION OF ANGLIAN HOME IMPROVEMENTS.

Scale Bar 1:10(mm)

0 100 200 300 400 500 600 700 800 900 1000 1100 1200 1300