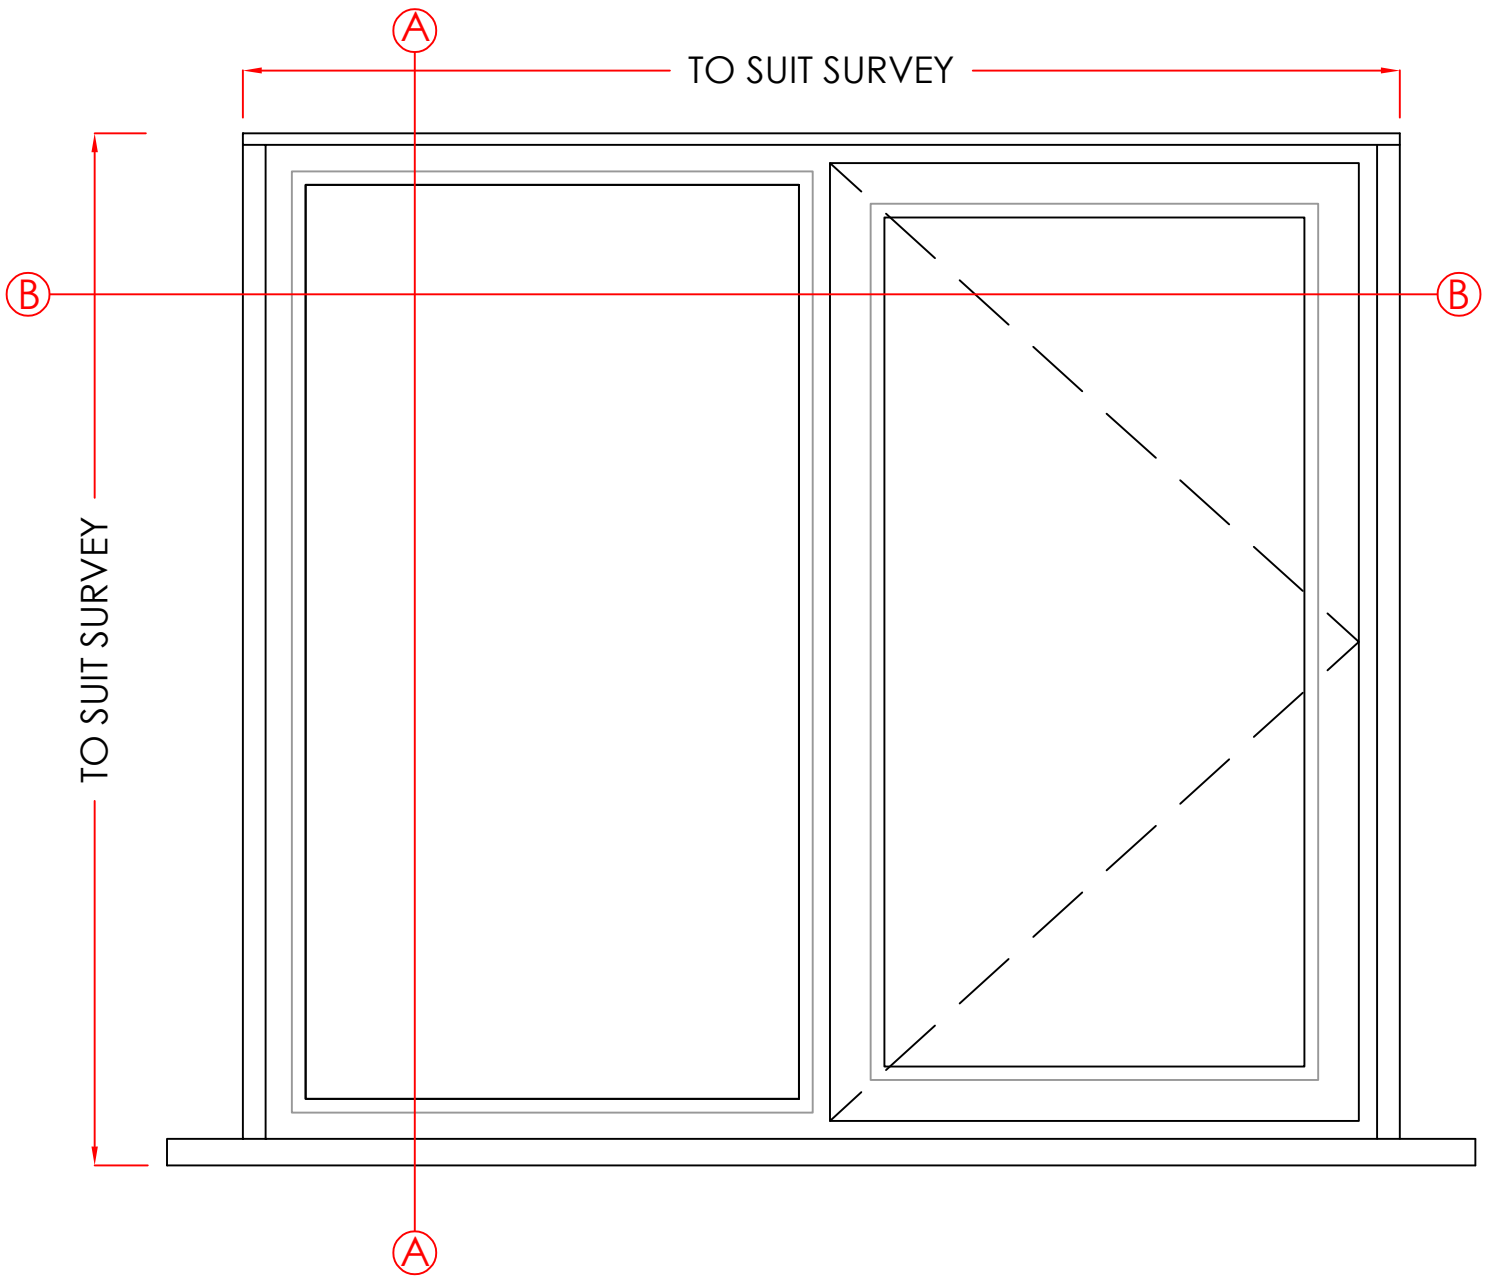

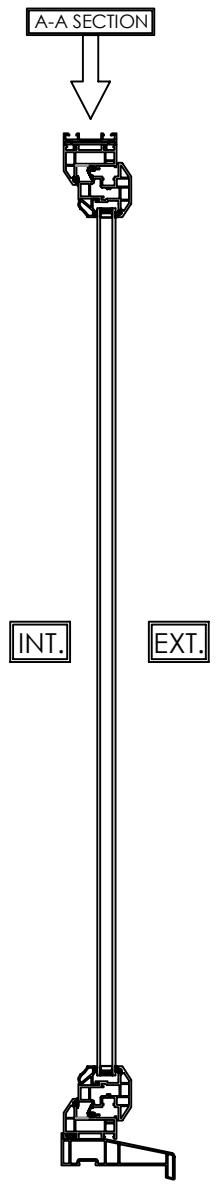

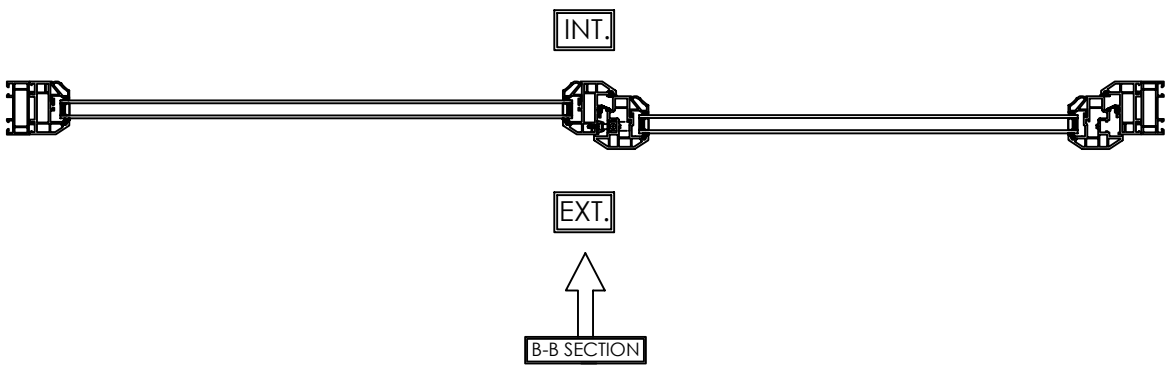

1300
1200
1100
1000
900
800
700
600
500
400
300
200
100
0

Scale Bar 1:10(mm)

100 200 300 400 500 600 700 800 900 1000 1100 1200 1300

ITEM 5

MATERIAL - PVCu
EXTERNAL COLOUR - SAGE GREEN
INTERNAL COLOUR - WHITE
GLAZING - 24MM SEALED UNITS

Scale - 1:10
(Produced on A3 Paper)

Sheet 3 Of 7

Drawers Initials.
SF

CONTRACT No.: 30287475 **date:** 27/07/2020

PROPOSED: WINDOW REPLACEMENT
AT: (INSTALLATION ADDRESS)
CHEVIN BRAE, CHEVIN ROAD
MILFORD
BELPER
DERBYSHIRE, DE56 0QH

MR D MORETON

Anglian Home Improvements

VIEWED EXTERNALLY

THESE DRAWINGS ARE THE PROPERTY OF ANGLIAN HOME IMPROVEMENTS AND MUST NOT BE USED, DISTRIBUTED, LOANED OR COPIED WITHOUT THE EXPRESS PERMISSION OF ANGLIAN HOME IMPROVEMENTS.