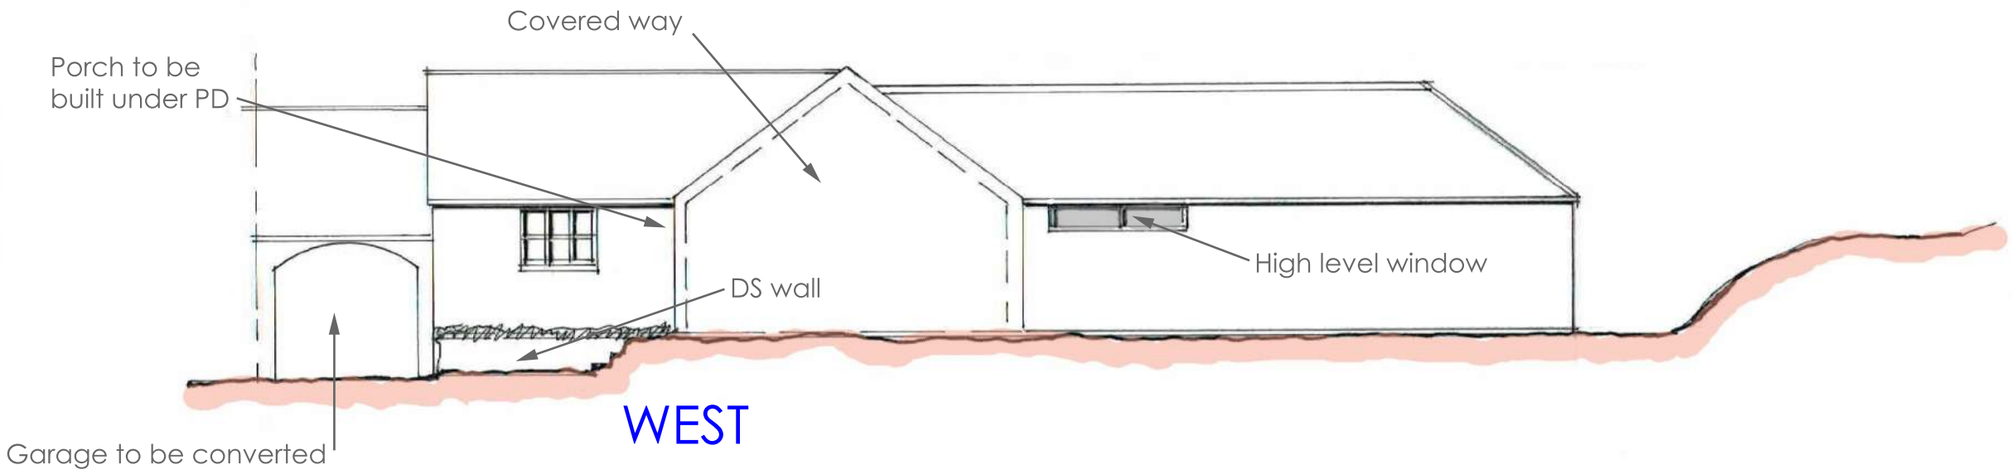

WEST



EAST

6m@1:100

CAMplan	NOTES: Planning Drawing Only All dimensions must be checked on site	Client: M&L Job Title: Bracken Close	Scale: 1:100@A3L Drawn by: ML Date: AUG2020	Drawing Title: Elevations Proposed Drg No.: 0720.P.0104 Rev:

A PRODUCT OF THE UNO RANGE – ARCHITECT CAT. No. 7313

420x297mm A3