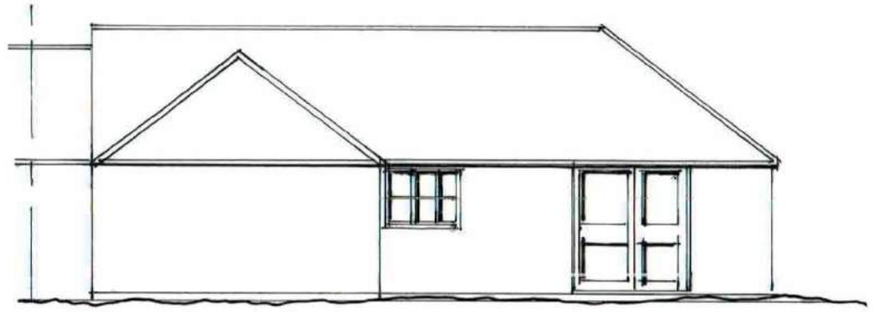

SOUTH

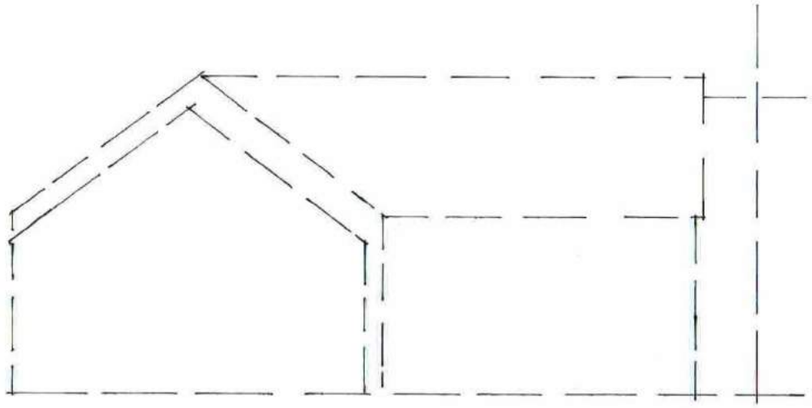

NORTH - No change

6m at 1:100

CAMplan

A PRODUCT OF THE UNO RANGE – ARCHITECT CAT. No. 7313

NOTES:

Planning Drawing Only

All dimensions must be checked on site

Client: M&L

Job Title: Bracken View

Scale: 1:100@A3L

Drawn by: ML

Date: AUG2020

Drawing Title: Elevations Proposed

Drg No.: 0720.P.0106

Rev:

420x297mm A3