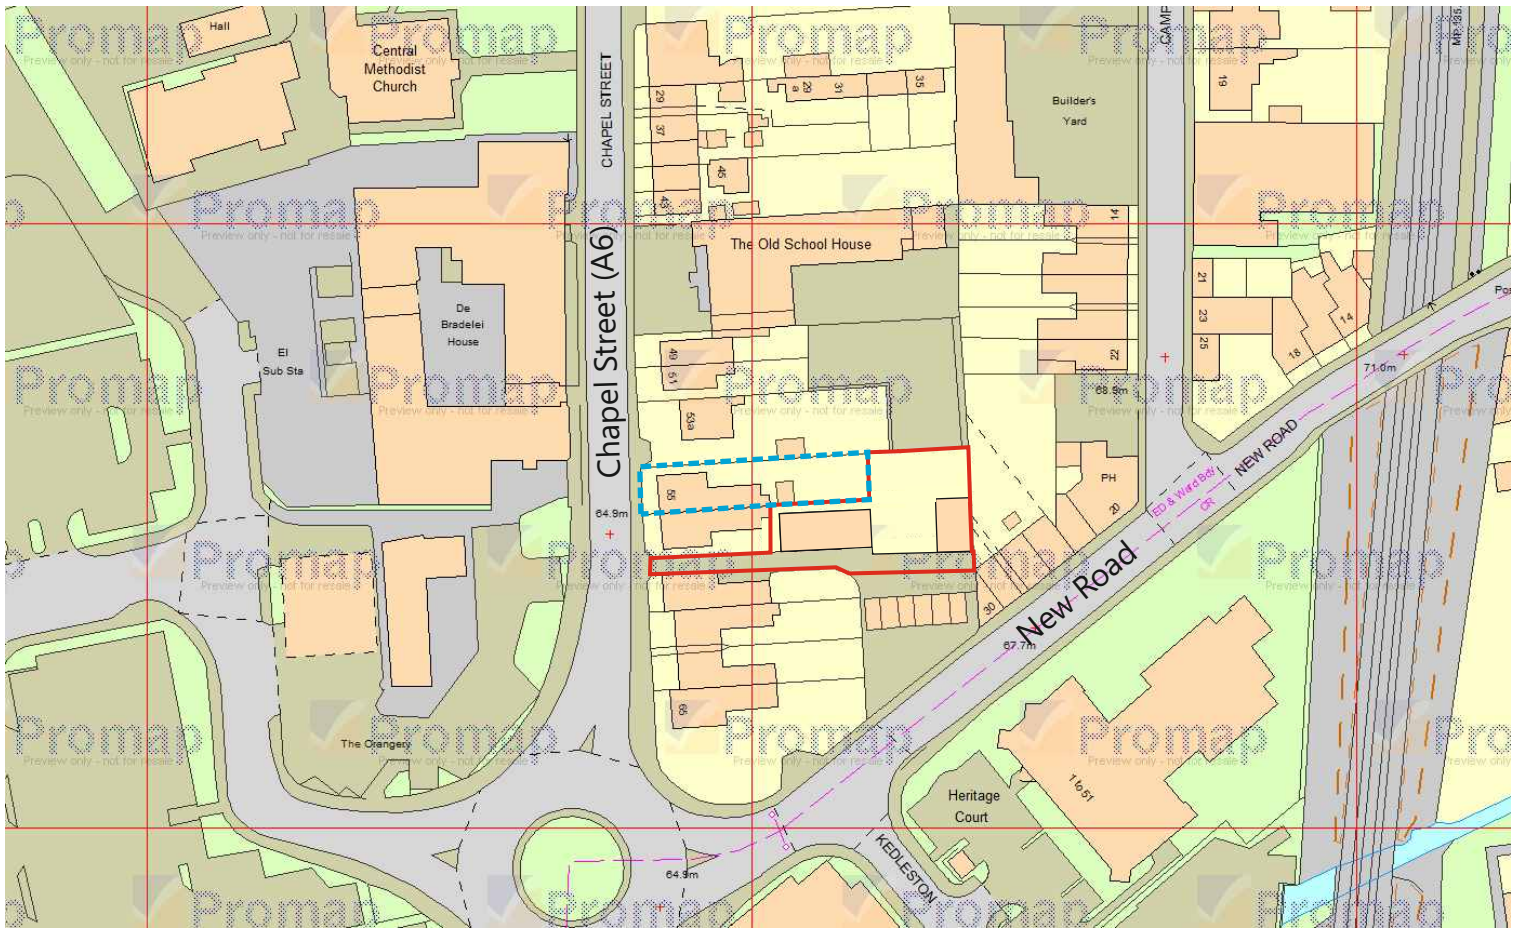


Legend

- Land boundary
- other property owned
- Existing buildings

Location Plan

Scale 1:1250

0 25 50 75 100 125m



North

0 10 20 30 40 50metres

Scale 1:500

Block Plan

Legend

- Proposed Site Land boundary
- Existing buildings
- Proposed building

General drawing notes:

1. This design and drawing and any related specification are the intellectual property of 'David Guy Architectural Services', and may not be reproduced in drawing or built form without 'DGAS' express permission
2. 'DGAS' reserve the right to alter any item or specification shown on this drawing to accord with the latest details and regulations
3. This drawing should not be scaled, only figured dimensions are to be used, all dimensions should be checked on site prior to work commencing.
4. The drawings are in metric scale
5. Please report any discrepancies to 'DGAS' immediately
6. All drawings are to be read in conjunction with any other relevant engineers / consultants drawings or other information where applicable.

Revision '0' - 03/07/20
Issued for Client Approval
Rev 'A' - 09/07/20
Issued for Planning Application
Rev 'B' - 13/07/20
Updated to planning instructions
Rev 'C' - 07/08/20
Updated to planning instructions

Project: The Studio 57A Chapel Street, Belper. DE56 1AR		
Client: M.Cooper		
Title: Location and Block plans		
Scale: 1:1250/500@A3	Inception: June 2020	Drawn: DG
Job: C1026A	Dwg No: L01	Rev: C

DAVID GUY ARCHITECTURAL SERVICES
www.dg4design.co.uk
e: info@dg4design.co.uk
47 Long Row, Belper, De56 1DS Mobile 07979 542199