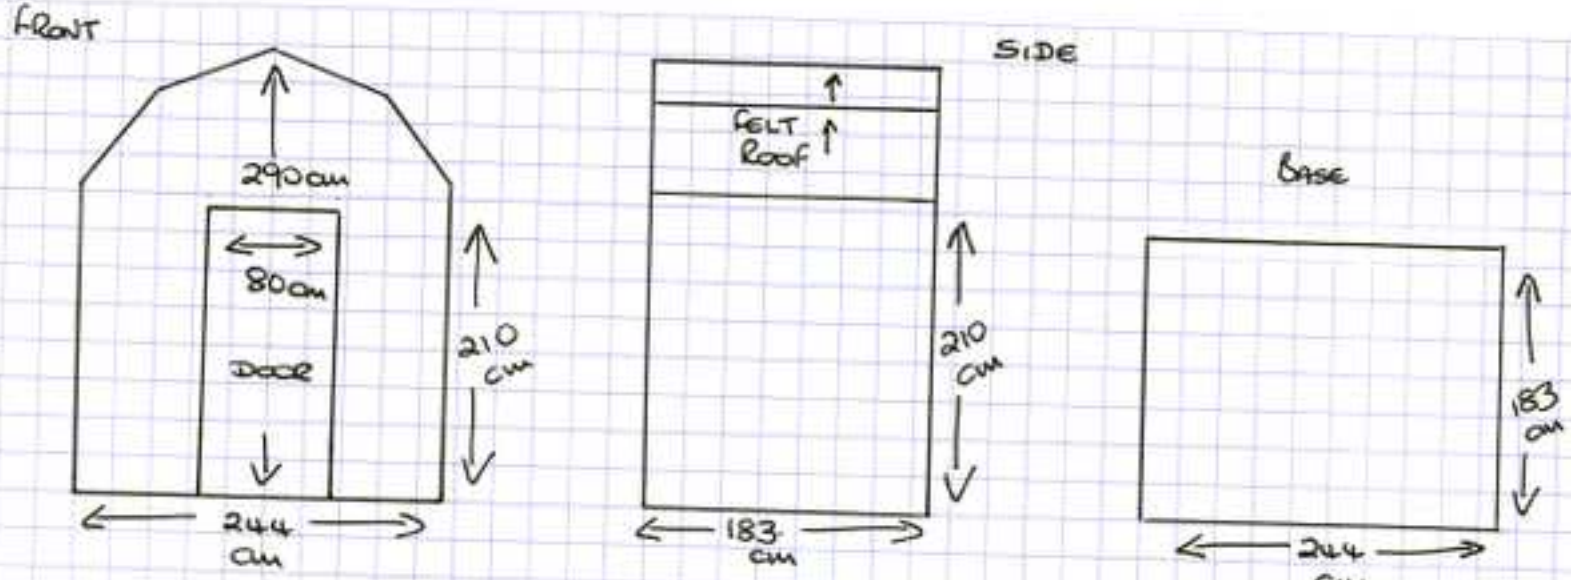

BACK

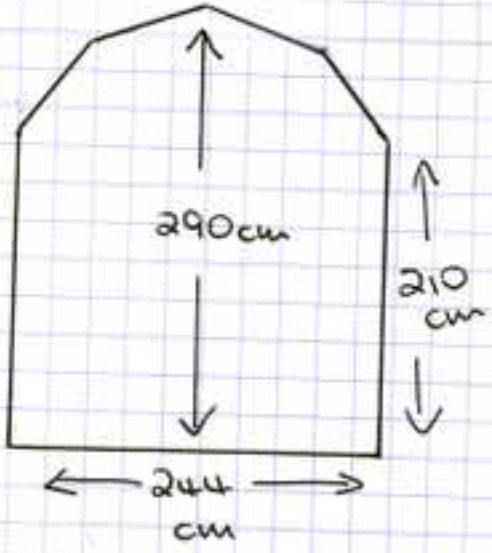

Timber shed

9 Blackberry Way
Kilburn
Belper
DE56 0LE

Scale 1:20

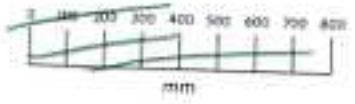

BRITISH STANDARD
BY PLAIN ENGLISH

4 squares = 1 mtr
Scale 1:50