
THIS DRAWING IS COPYRIGHT
ANYONE USING THIS DRAWING IN CAD FORMAT MUST HAVE OUR WRITTEN PERMISSION TO DO SO, AND MUST NOT REMOVE THE HES ARCHITECTS COPYRIGHT LOGO.

NB. CONTRACTORS MUST CHECK ALL DIMENSIONS ON SITE, WORKING ONLY FROM GRID & FIGURED DIMENSIONS. ANY DISCREPANCIES ARE TO BE REPORTED TO THE ARCHITECT BEFORE WORK IS UNDERTAKEN.

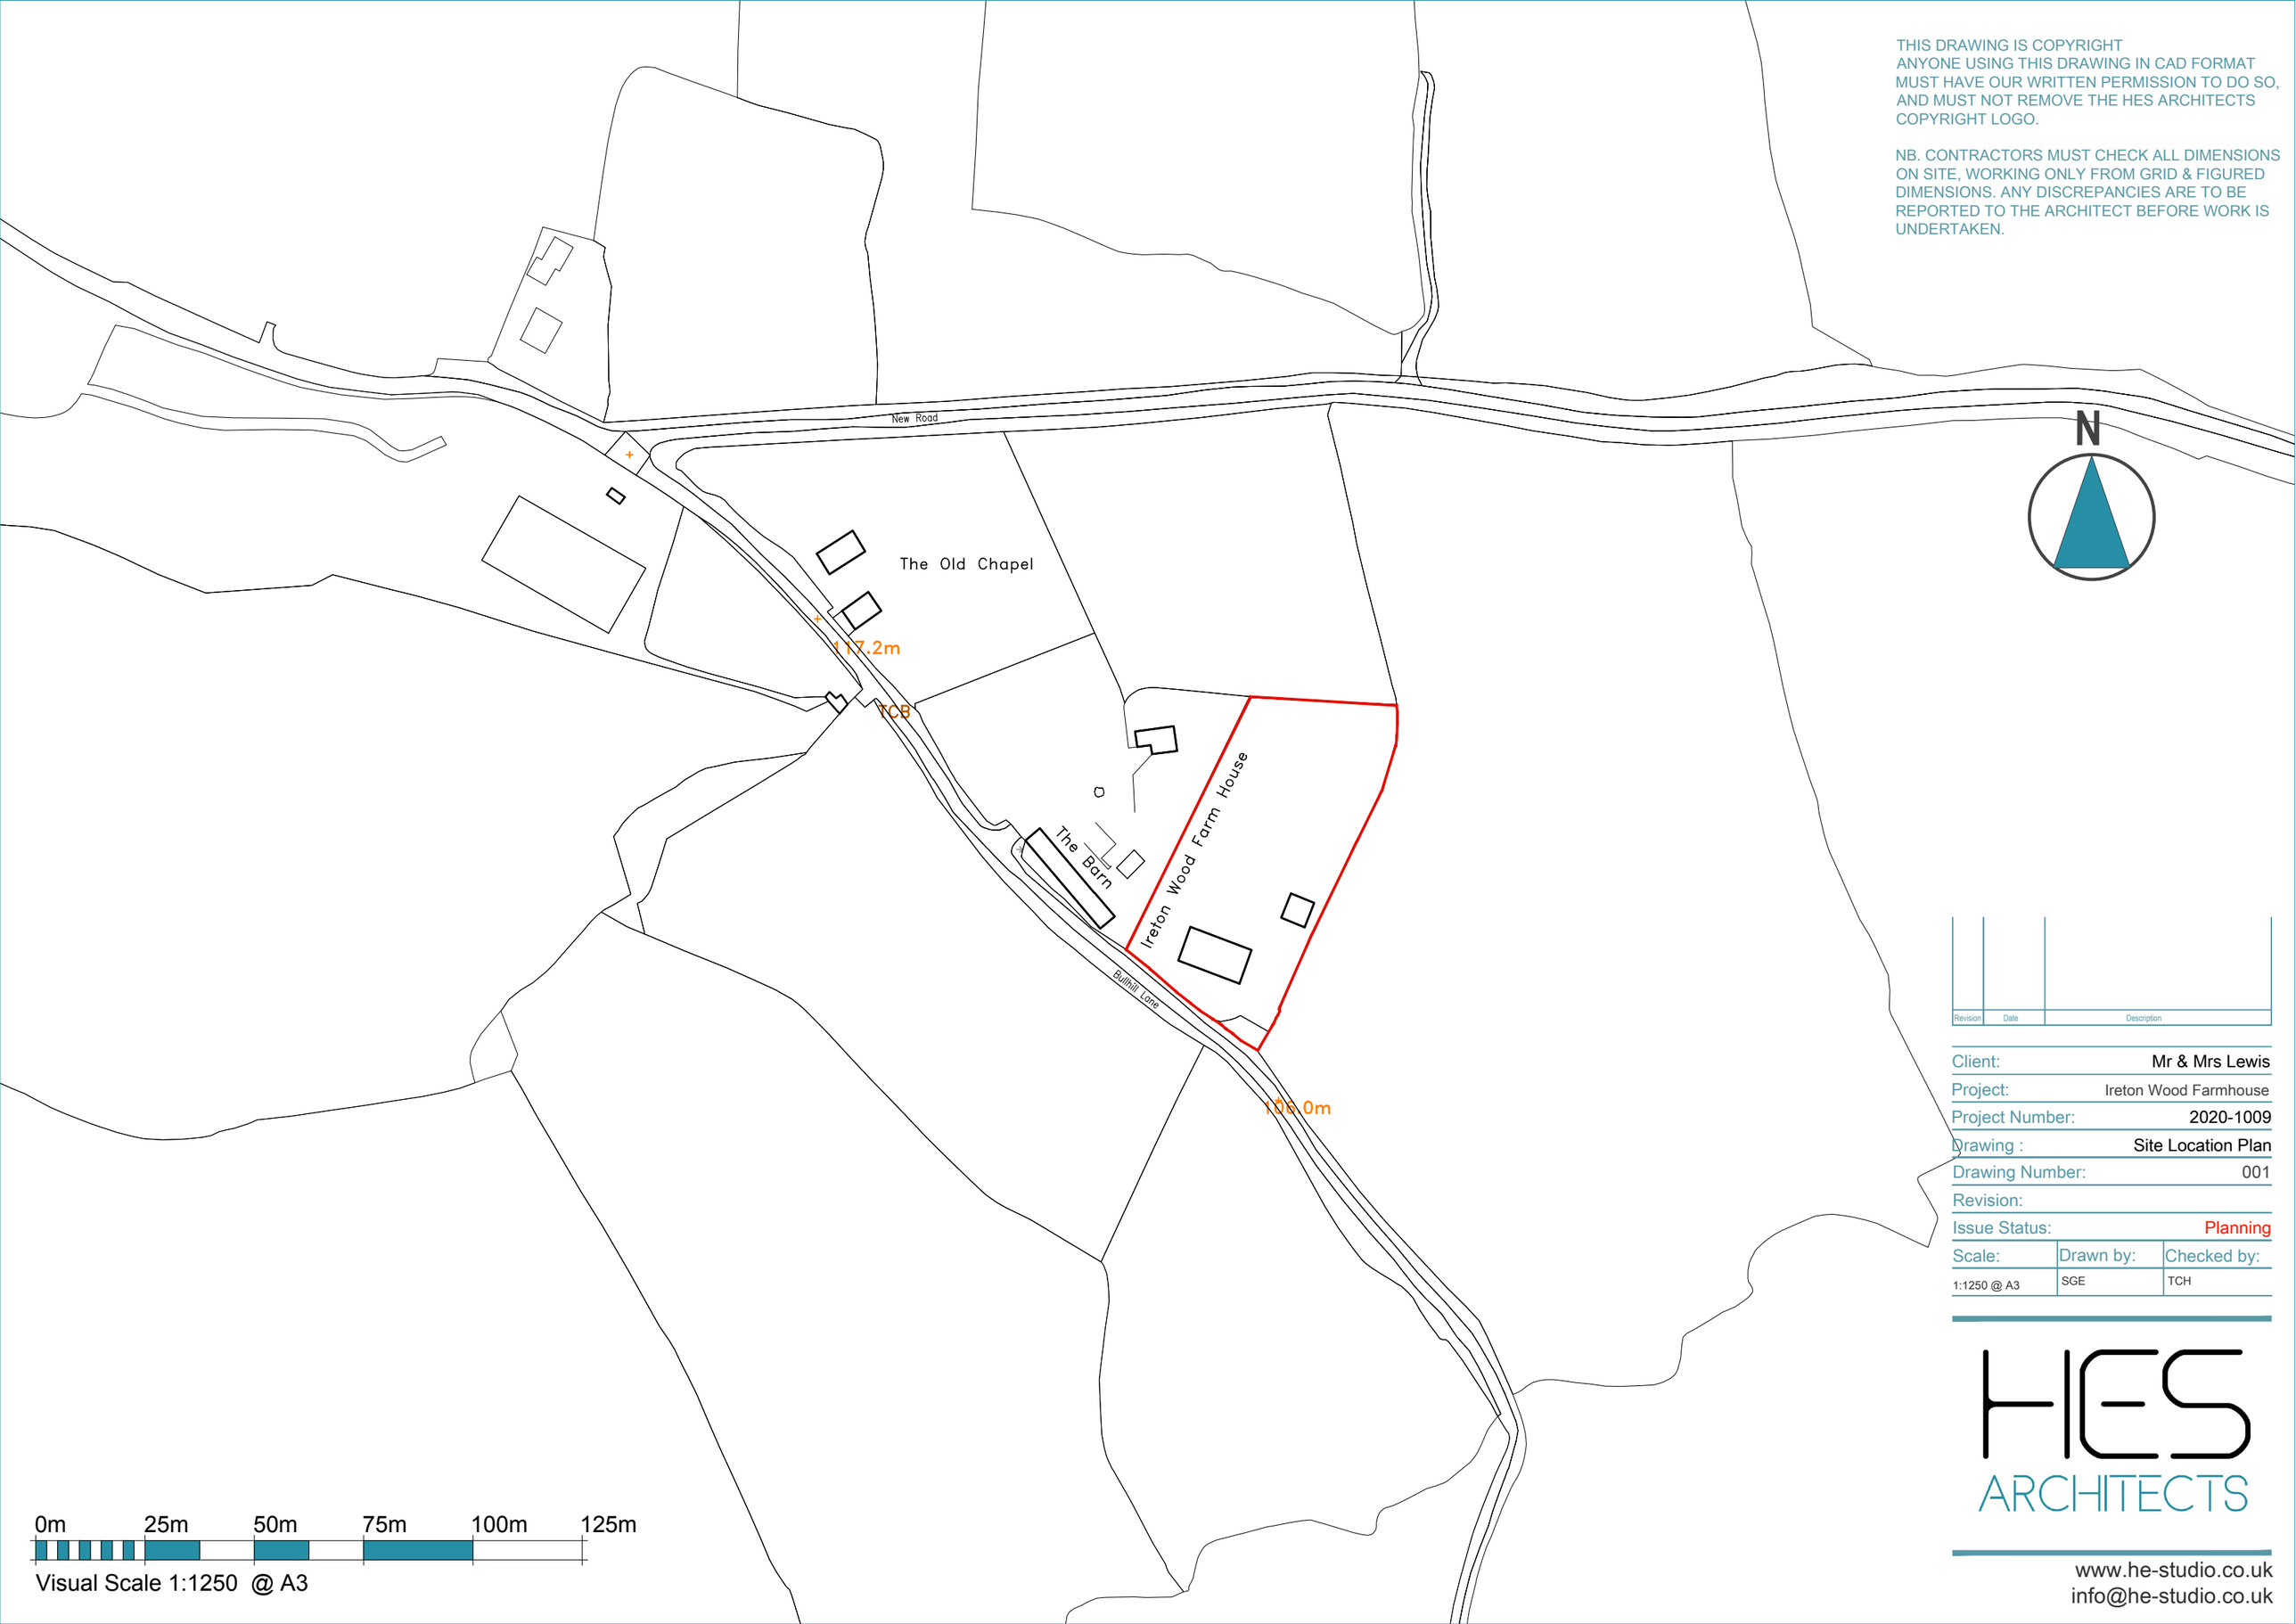

Revision	Date	Description

Client:	Mr & Mrs Lewis
Project:	Ireton Wood Farmhouse
Project Number:	2020-1009
Drawing :	Site Location Plan
Drawing Number:	001
Revision:	
Issue Status:	Planning

Scale:	Drawn by:	Checked by:
1:1250 @ A3	SGE	TCH

HES ARCHITECTS
www.he-studio.co.uk
info@he-studio.co.uk