

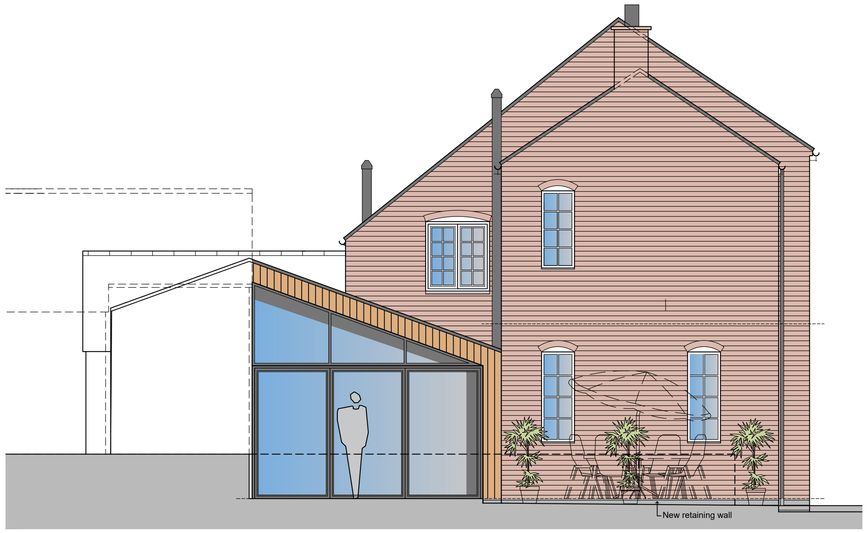


SIDE ELEVATION AS PROPOSED TIMBER 1:50

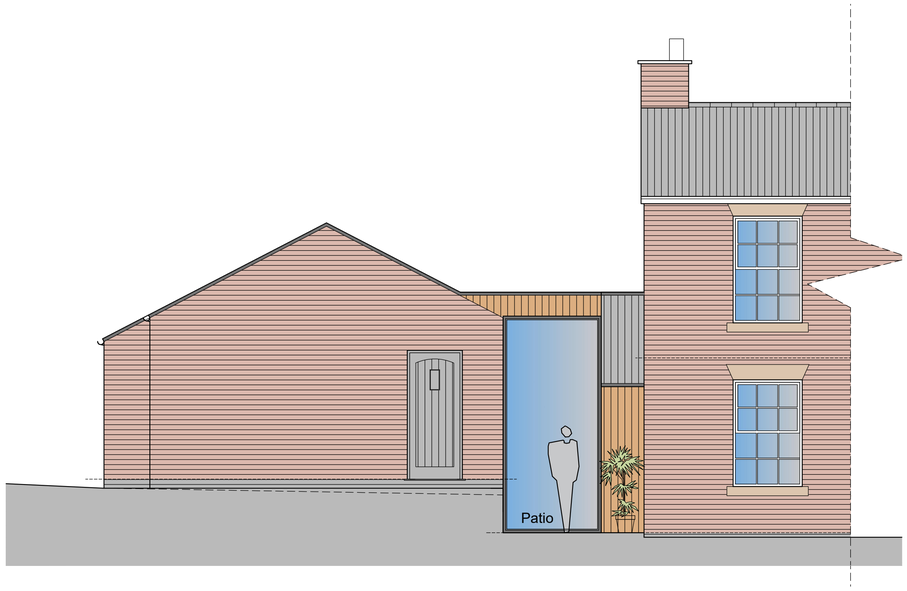

FRONT ELEVATION AS PROPOSED TIMBER 1:50

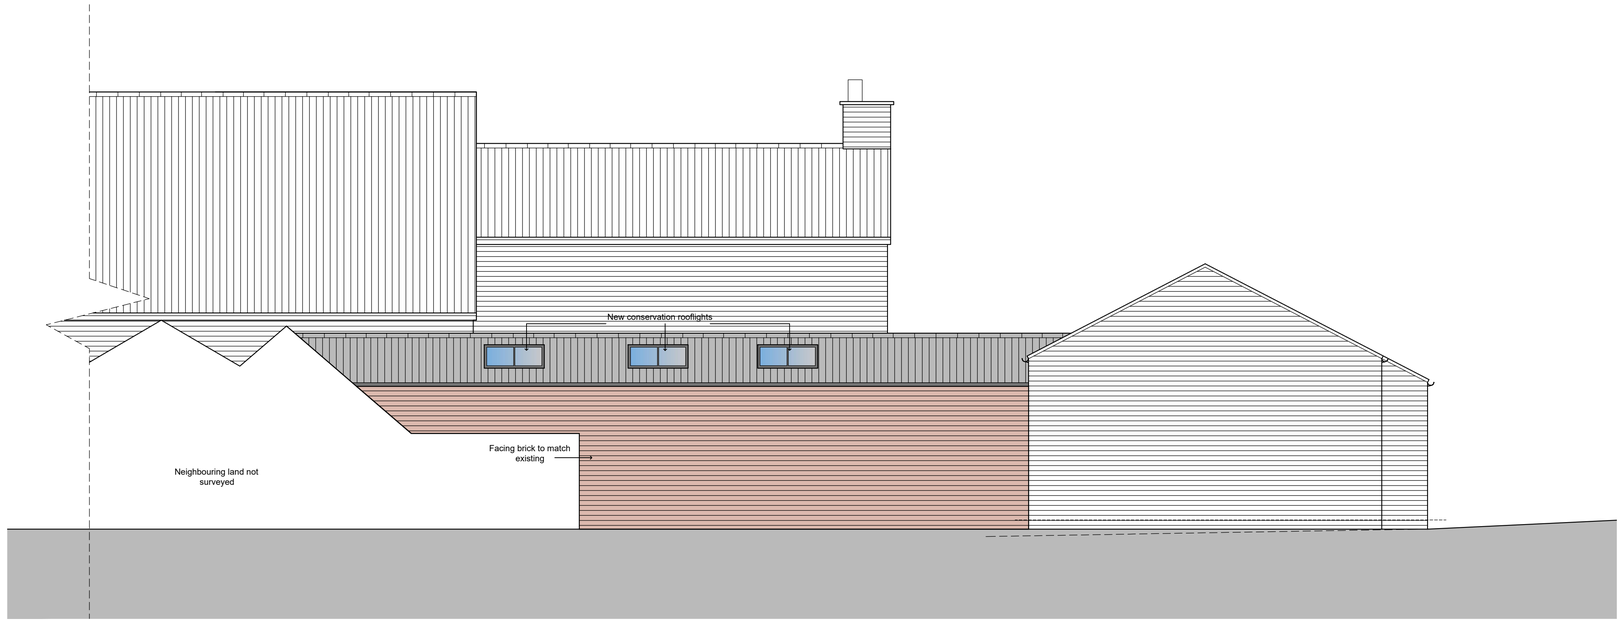

PARTIAL SIDE ELEVATION AS PROPOSED 1:50 from neighbouring property

Copyright retained in accordance with the copyright, design, and patents act 1988.

DO NOT SCALE OFF DRAWINGS
Dimensions to be checked on site.

CDM Regulations 2015

Denotes a significant hazard or difficult management procedure. Please refer to drawing notes for potential hazards. Main contractor to plan for mitigation measures in response to hazards.

CDM Regulations require that **all** projects are to:

- **Have workers to be competent and are suitably skilled for the work they carry out;**
- **Contractors to provide appropriate supervision, instruction and information to all on site workers to provide a safe working environment;**
- **Have a written construction phase plan.**

Worcester architects are appointed as `Designer` only, unless a written appointment has been completed for the formal appointment as `Principal Designer`

Facing reclaimed brick to match existing

Natural timber cedar cladding

New roof to extension: Grey zinc, refer to image as part of submission

Planning application

Rev	Note	Date
C	Material notes added	07.08.20
B	Side elevation added	06.08.20
A	Amended to client comments	24.07.20

worcesterarchitects
19 Poyser Lane Kirk Langley Ashbourne
DE6 4LR 07963780532 01332 824517
info@worcester-architects.co.uk
www.worcester-architects.co.uk

RIBA Chartered Practice

Project **The Firs, Adam`s Road, Kirk Langley Ashbourne**

Drawing Title **Elevations as proposed**

Scale 1:50

Sheet A1 | Drawn By MS

Date	Job No.	Drawing No.	Revision
Jun `20	033 2019	016	C