
ANDREW BOWERS CONEY GREY FARM

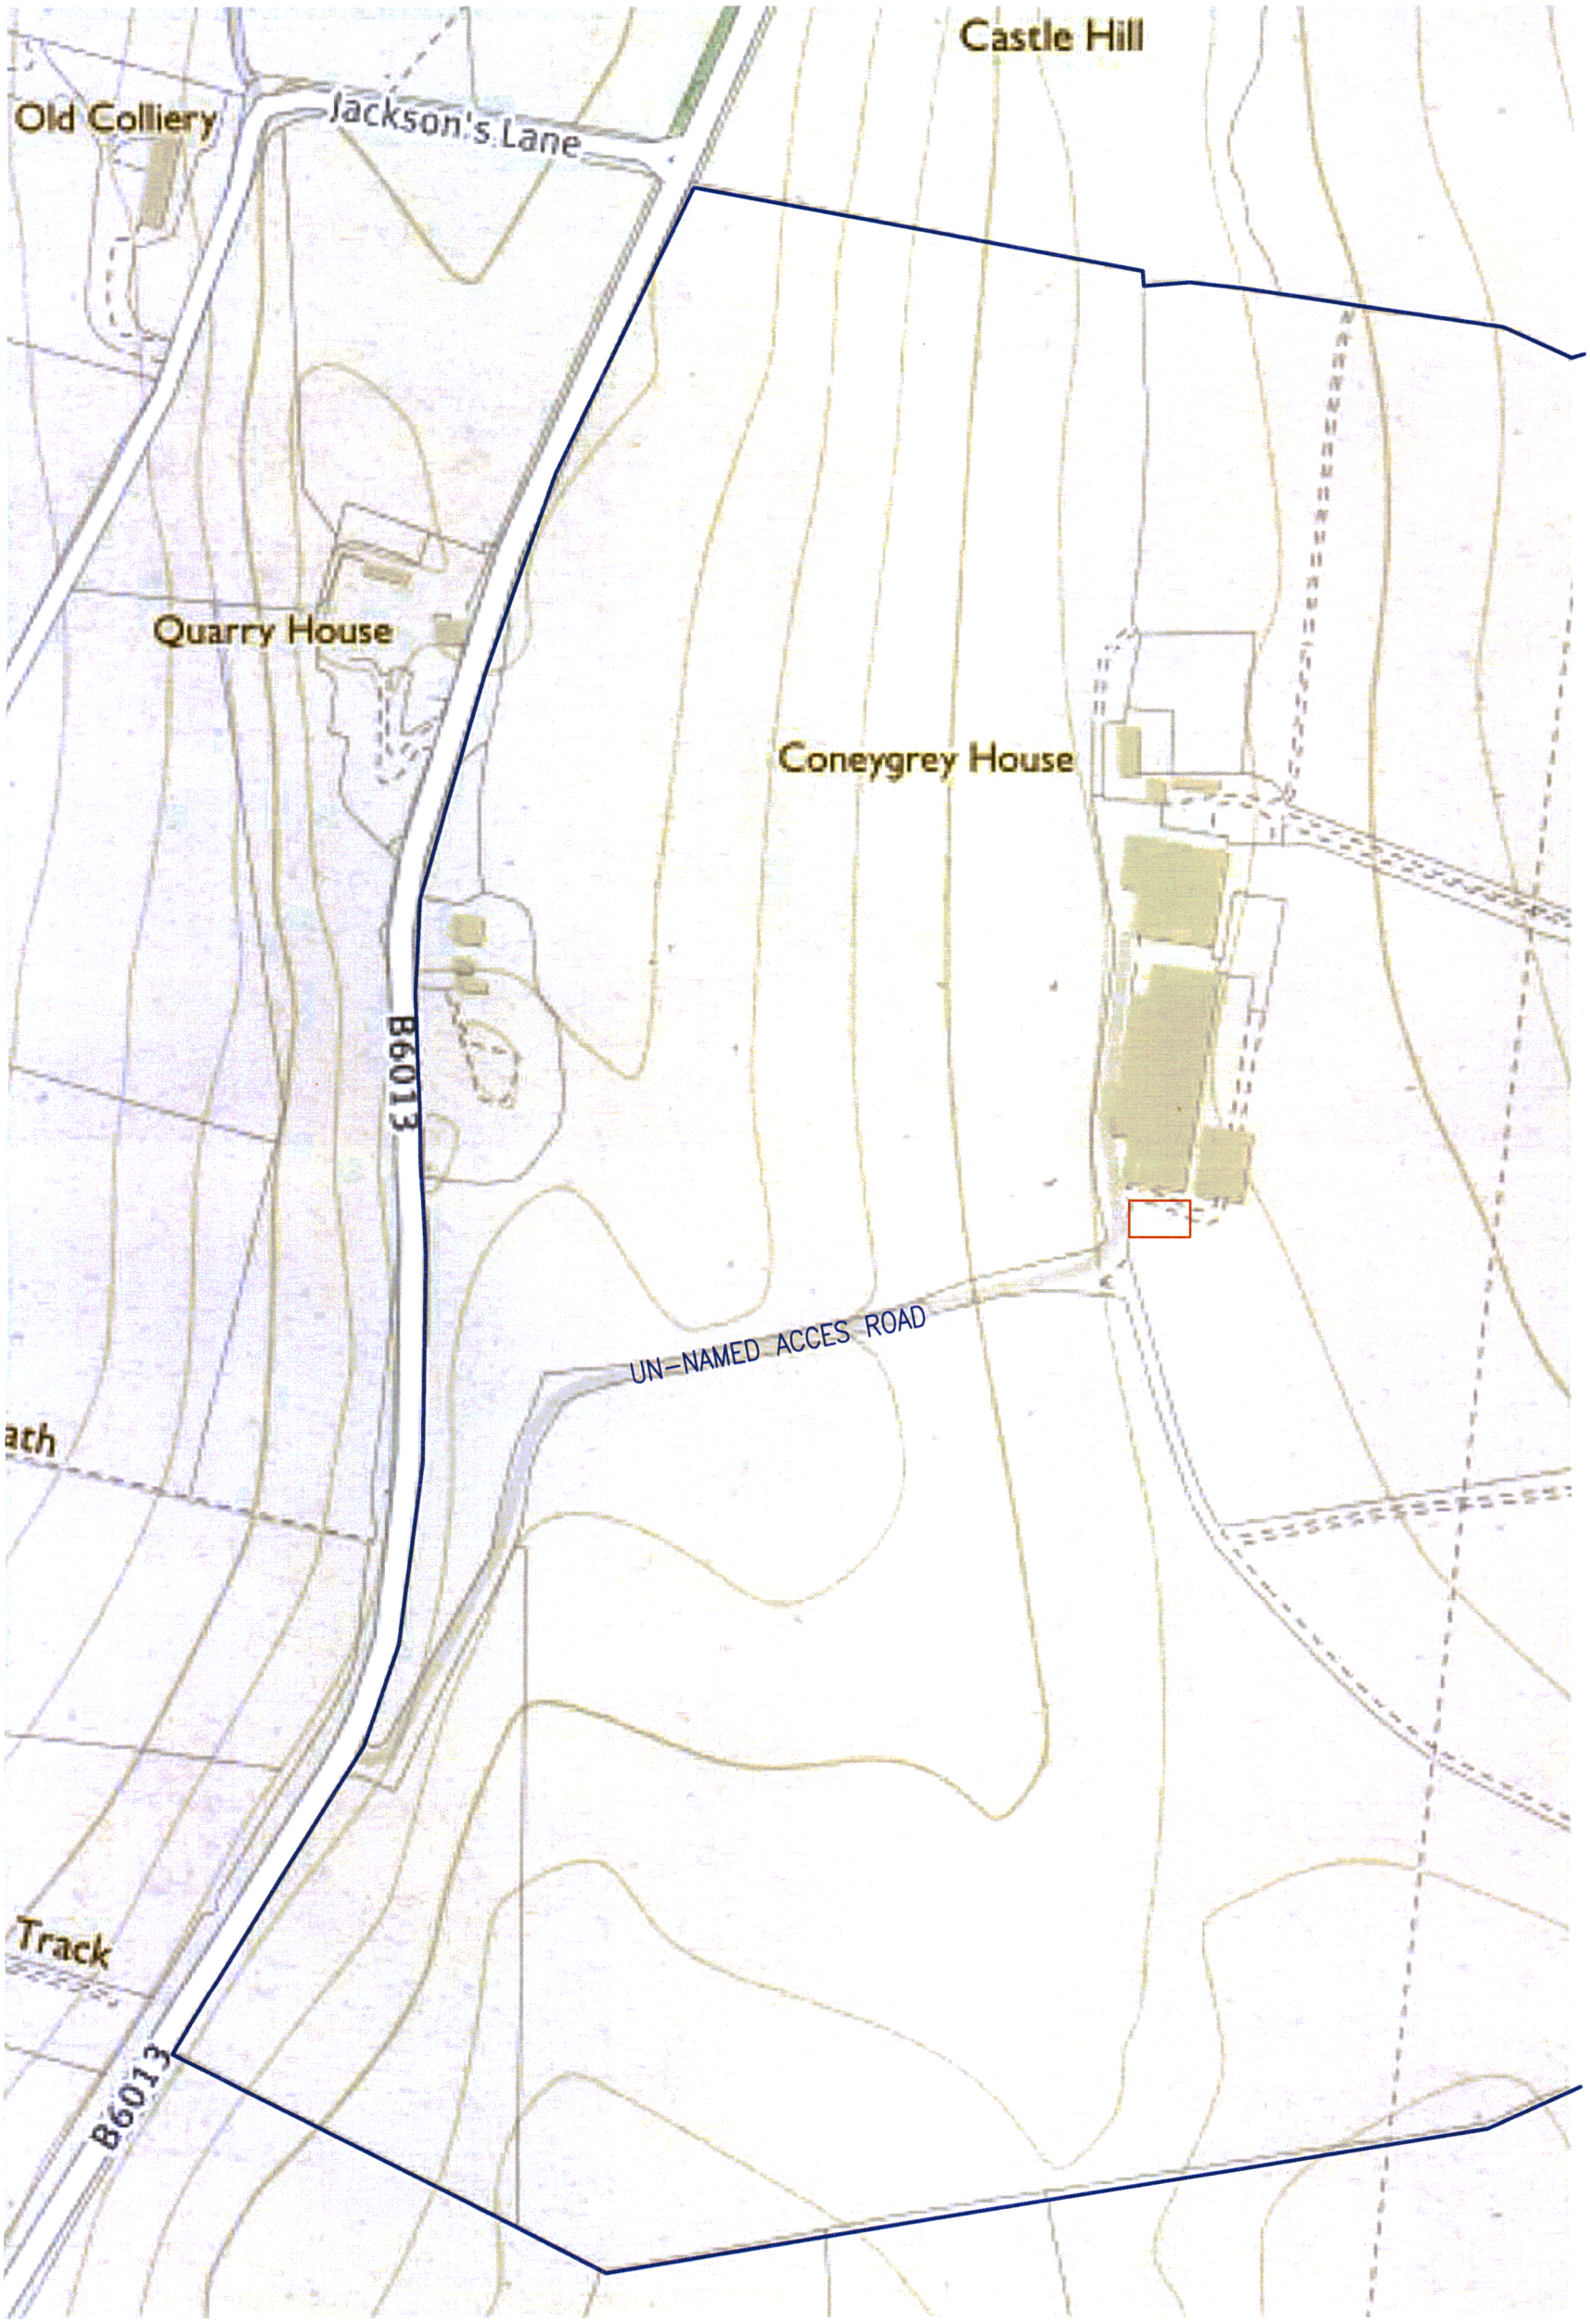

Notes

GRID REFERENCE
SK 38595 53666

BUILDING TO COMPLY TO BS5502

Rev	Date	Description	By	Chkd
-	05-06-20	FIRST ISSUE	R.CAIN	M.B

Project
CONEYGREY FARM
PENTRICH
DE5 3WE

Detail
OS SITE PLAN

Scale @ A3	Date	Drawn	Checked
1:2500	05-06-20	R.CAIN	M.B

Drawing Status FOR PLANNING

Drawing No.		Rev
180416	02	-

RC Planning Services
Tel: 07967847648
Email: r.cain1971@hotmail.com