
ANDREW BOWERS CONEY GREY FARM

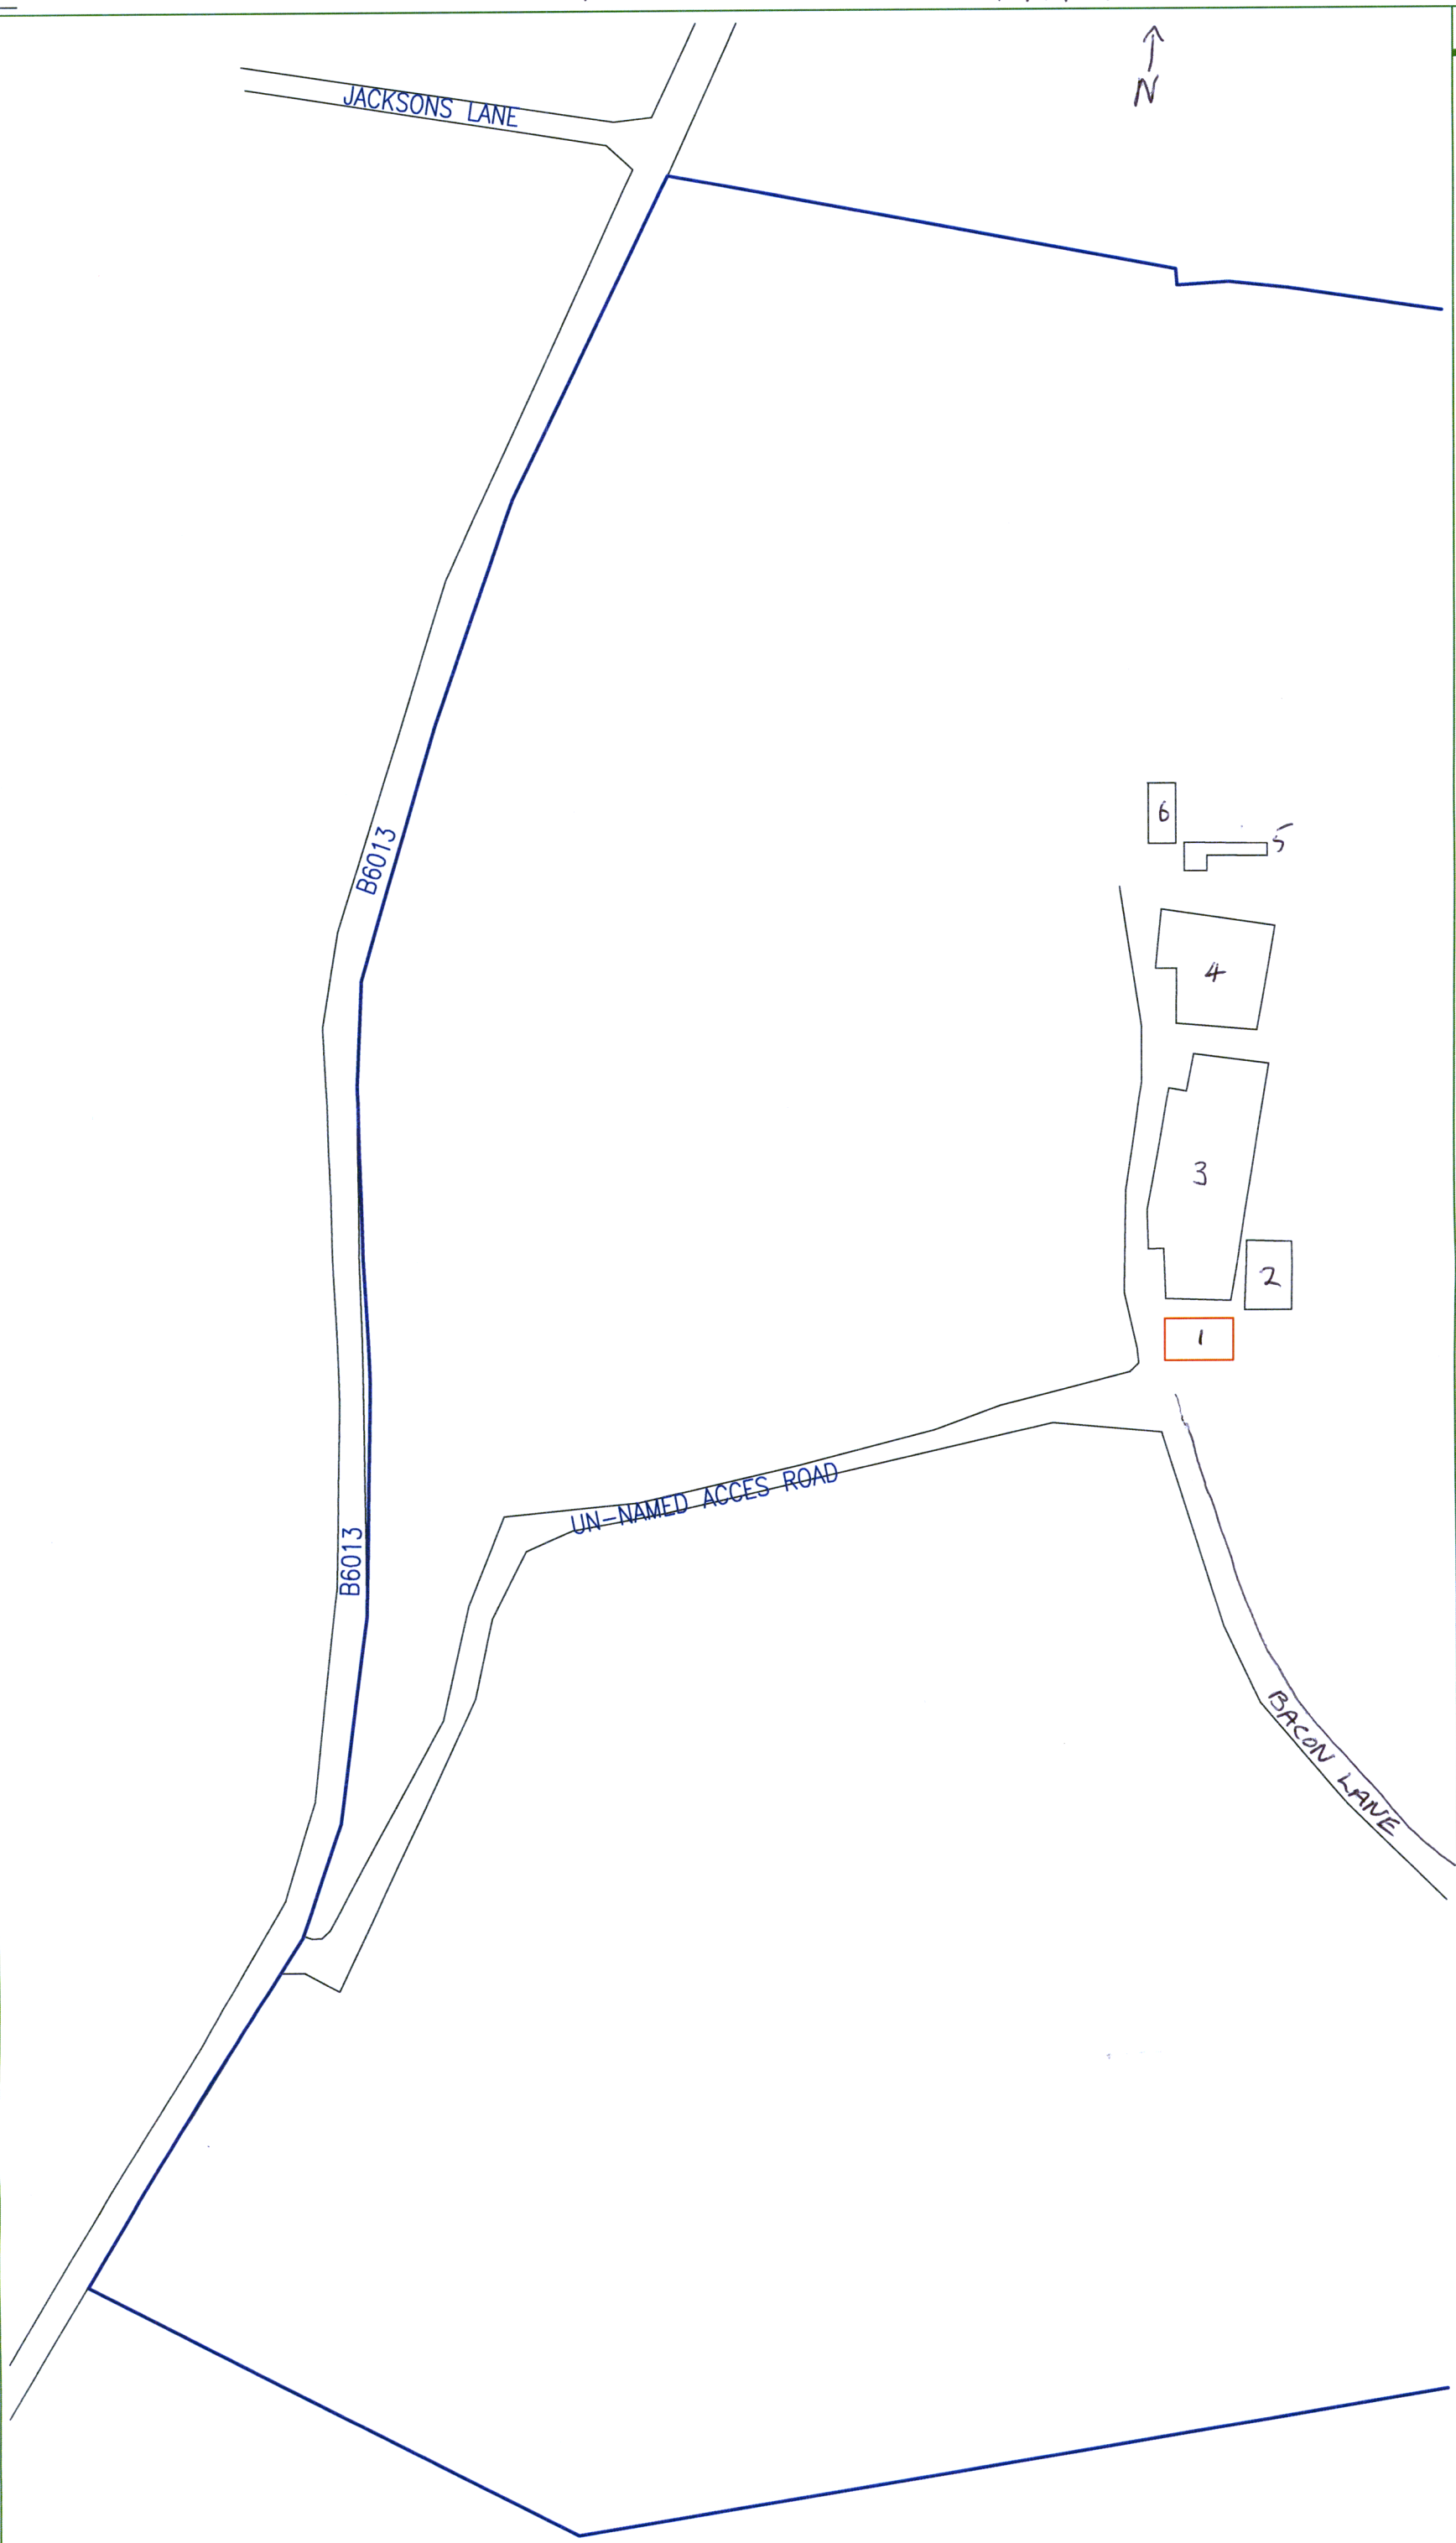

Notes

GRID REFERENCE
SK 38595 53666

BUILDING TO COMPLY TO BS5502

1 Proposed new cattle shed
2 Hay Barn and Lean to
3 Cattle sheds
4 Silage barn and implement shed
5 Stabler
6 Farm house

Rev	Date	Description	By	Chkd
-	05-06-20	FIRST ISSUE	R.CAIN	M.B

Project
CONEYGREY FARM
PENTRICH
DE5 3WE

Detail
BLOCK PLAN

Scale @ A3	Date	Drawn	Checked
1:1500	05-06-20	R.CAIN	M.B

Drawing Status FOR PLANNING

Drawing No.		Rev
180416	03	-

RC Planning Services
Tel: 07967847648
Email: r.cain1971@hotmail.com