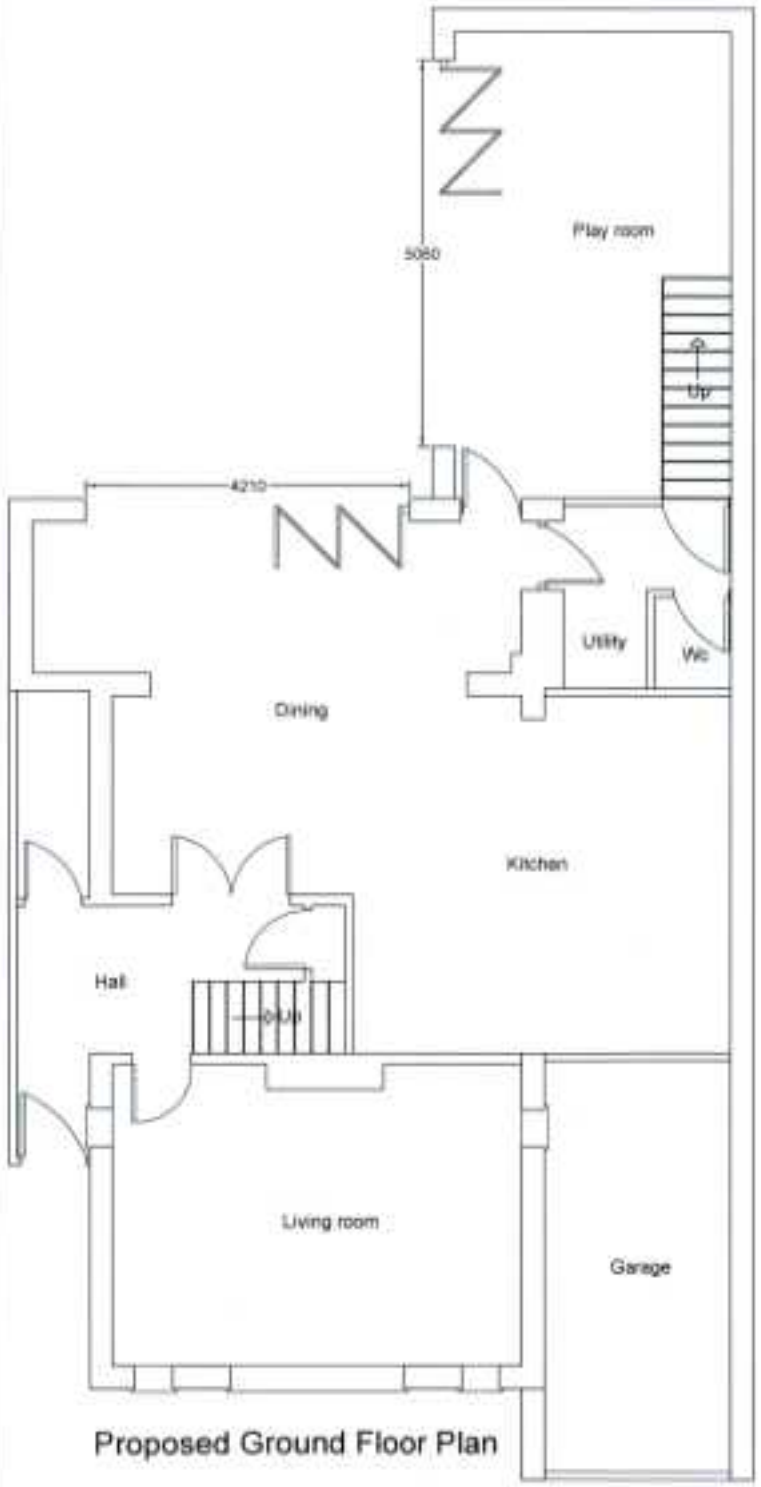
Notes



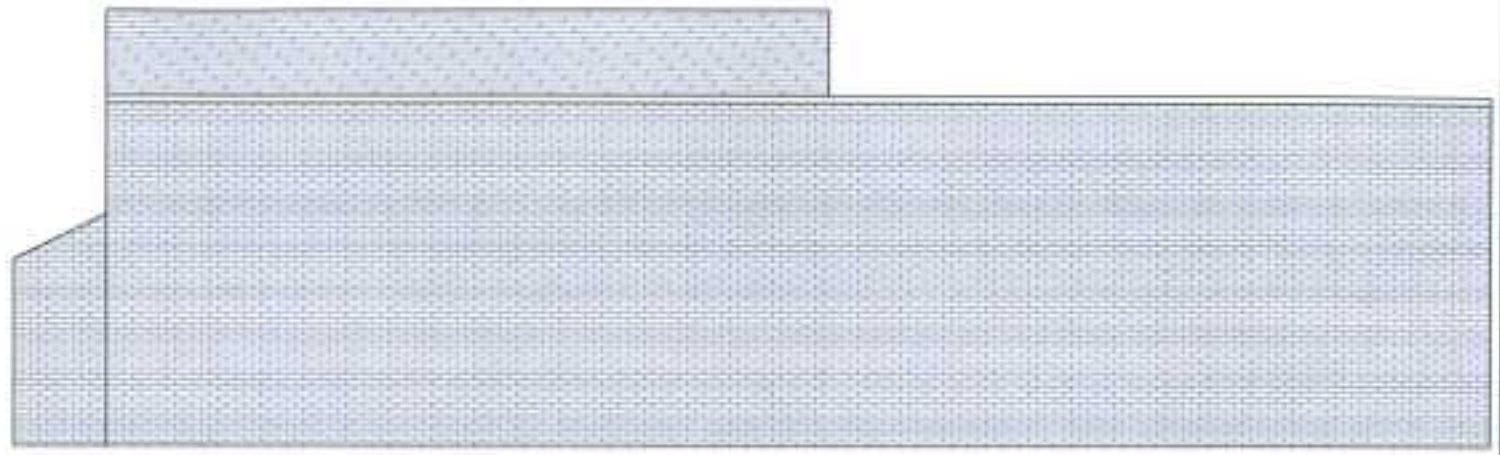

Proposed Ground Floor Plan





Proposed First Floor Plan




Proposed Front Elevation



ProposedSide Elevation

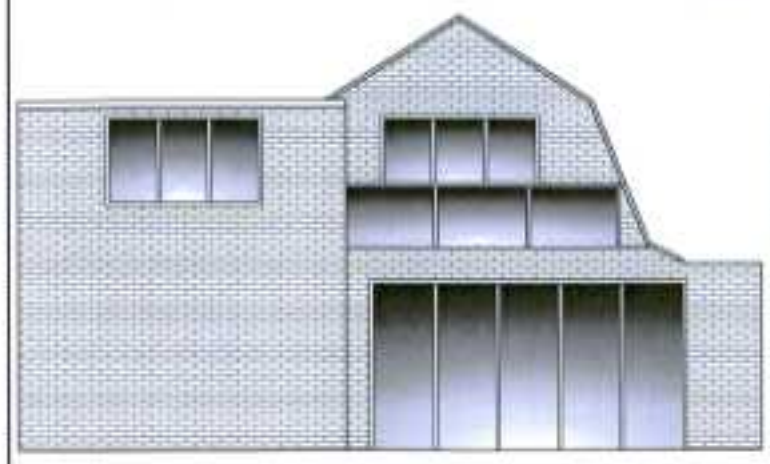

Proposed Rear Elevation

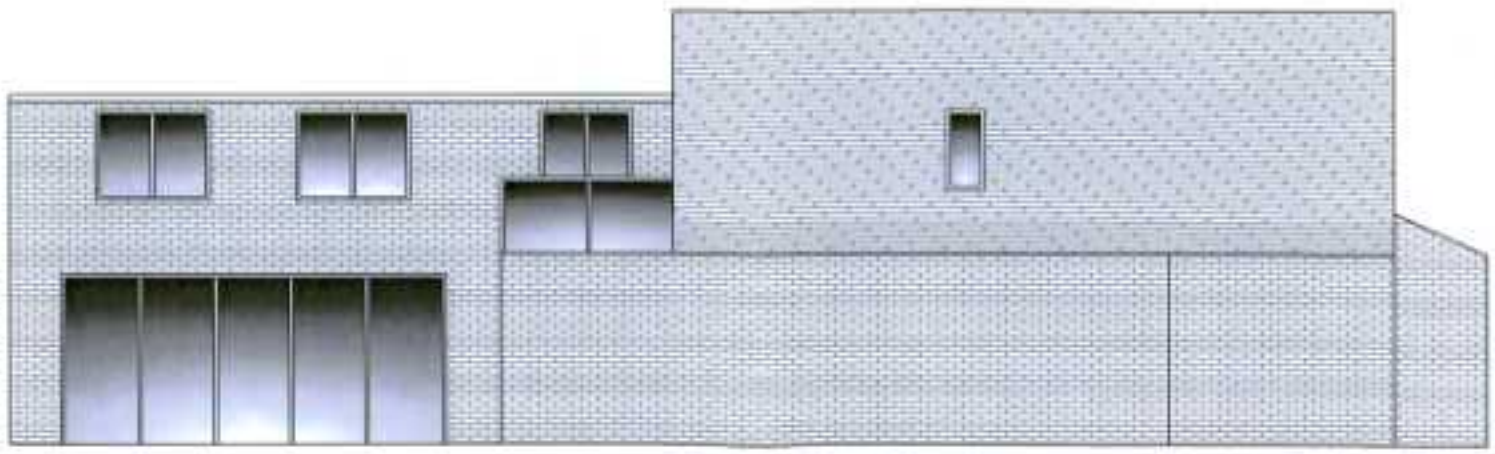

Proposed Side Elevation

| Rev. No | Date | Revision | Drawn by |
|---|---|---|---|

Client

# Mr & Mrs Mackrell

178 Nottingham Road
Woodlinkin
Nottingham NG16 4HG

Project

## Proposed Two Story Extension

Drawing

## Proposed Plans & Elevations


## Cattermole Contractors Ltd

Market Place
Codnor
Derbyshire
DE5 9QA
Tele:- 01773 743905
Fax:- 01773 570004


| Scale | Date Drawn | Drawn by | Checked by |
|---|---|---|---|
| 1/100 | 19/06/2020 | D.H | |

| DRAWING NUMBER: | Job No | Reg No | Rev No | Status |
|---|---|---|---|---|
| | 20/20 | | | I |

Status: for Information / for Construction

CAD File Name: