
SITE LAYOUT PLAN.

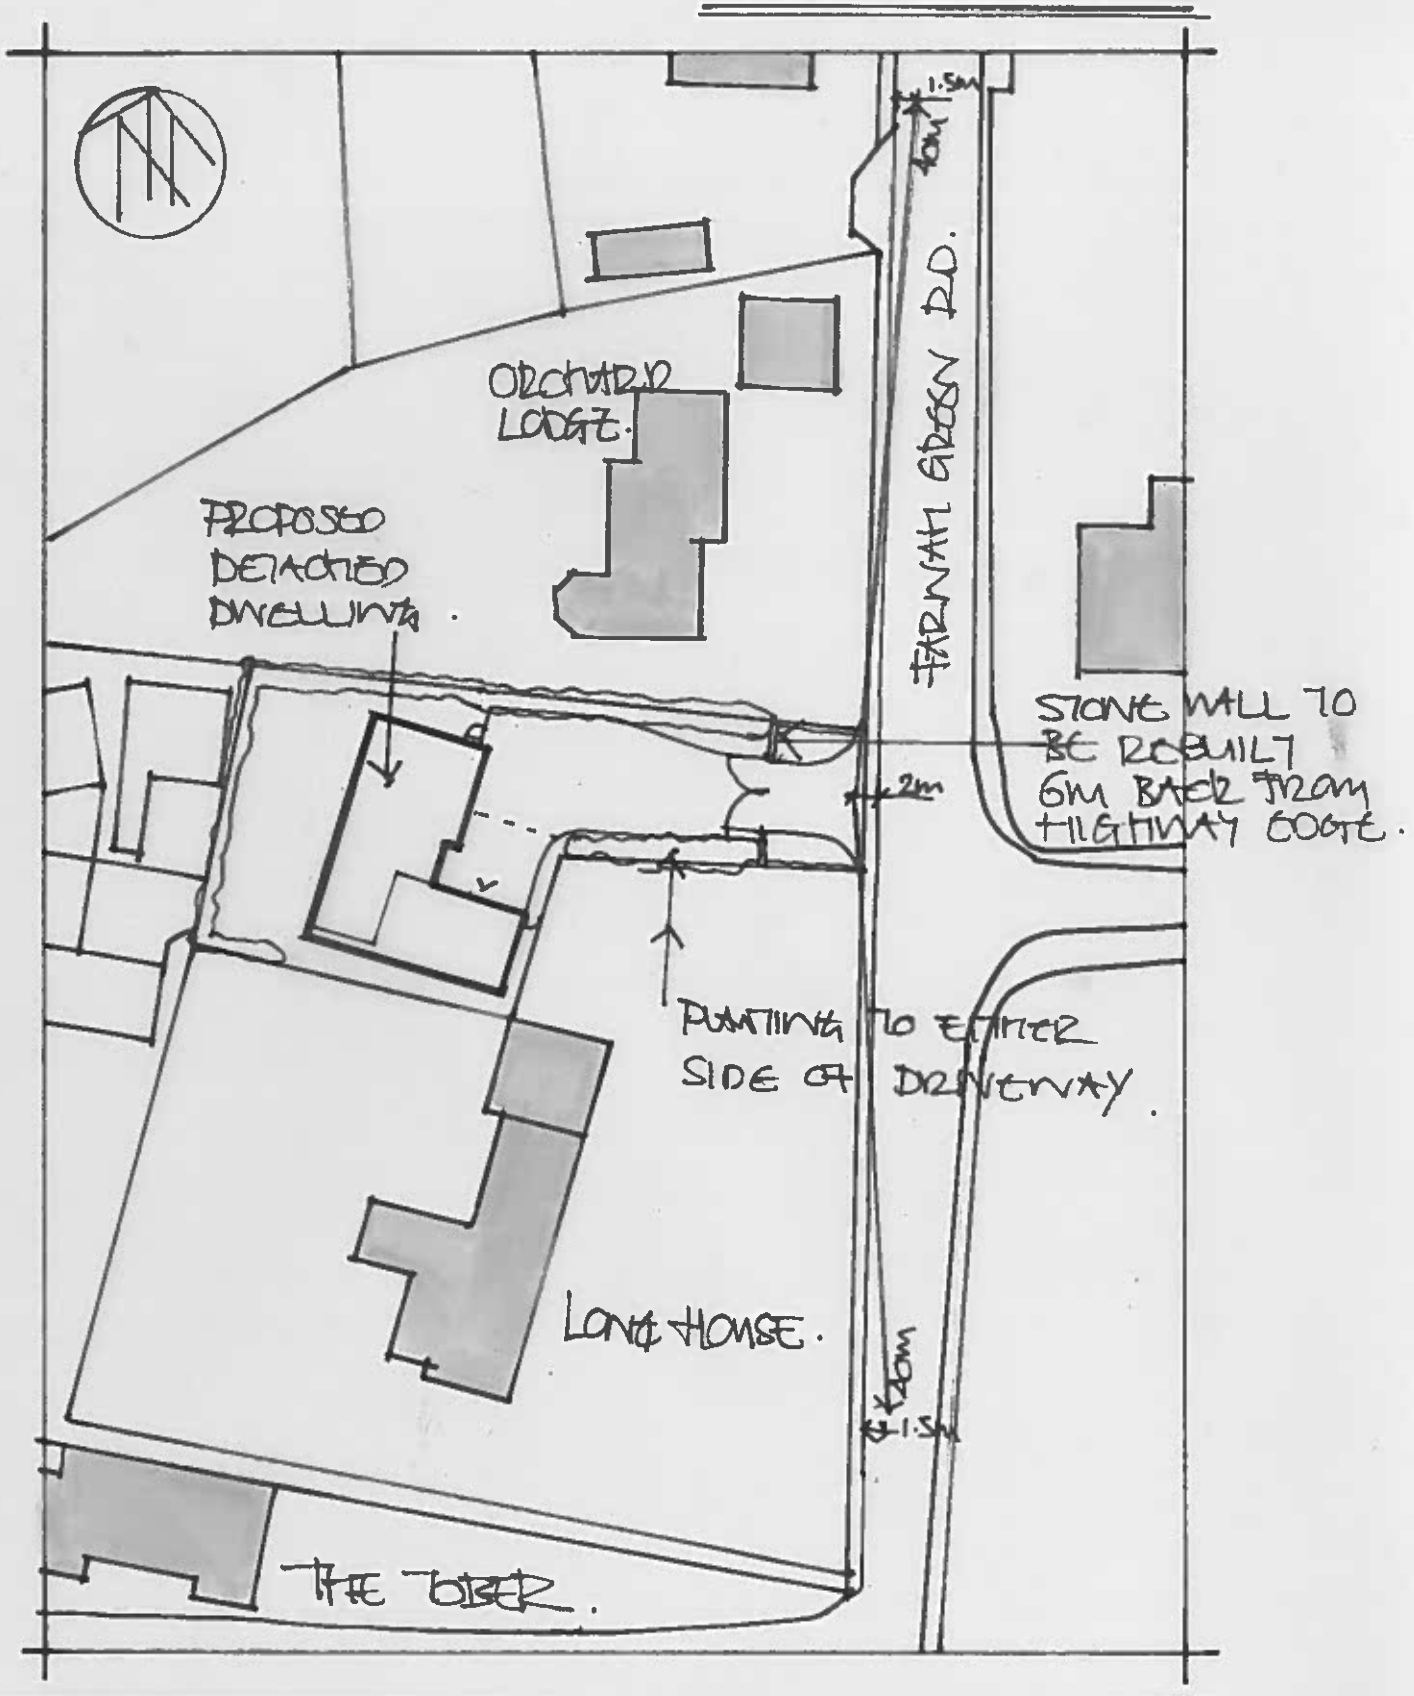

CHEVIN HOMES.

PROPOSED DWELLING AT: FARNAH GREEN ROAD
FARNAH GREEN, BAMPER.

D. STACE, AUG 2020, S.1/500 @ A4.