

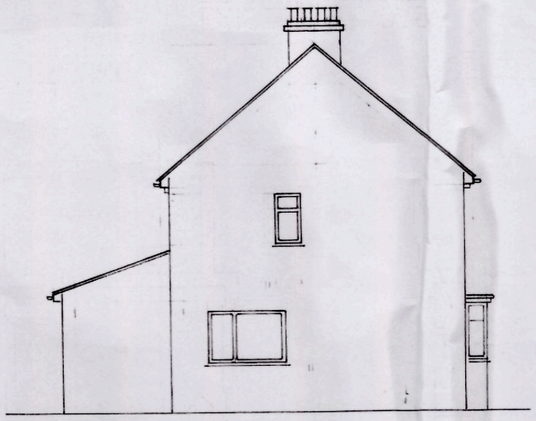



SIDE

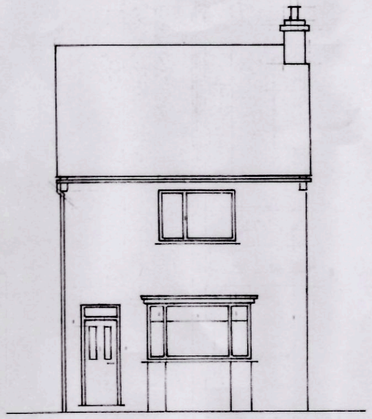

FRONT

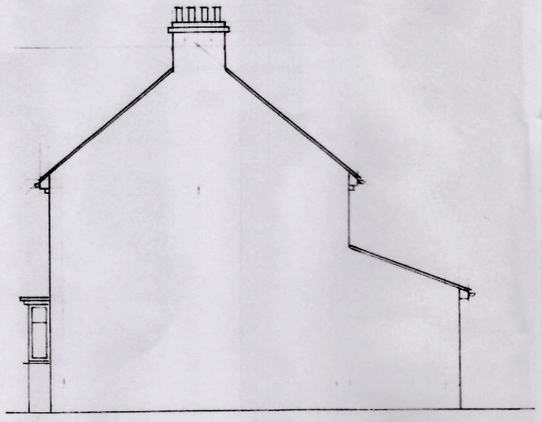


SIDE

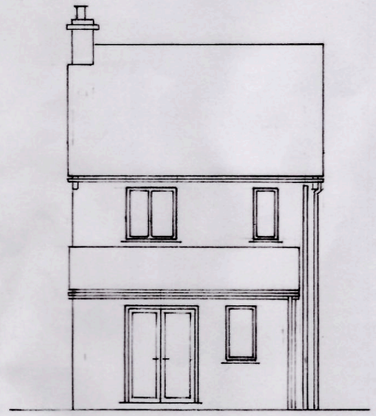


REAR

EXISTING ELEVATIONS

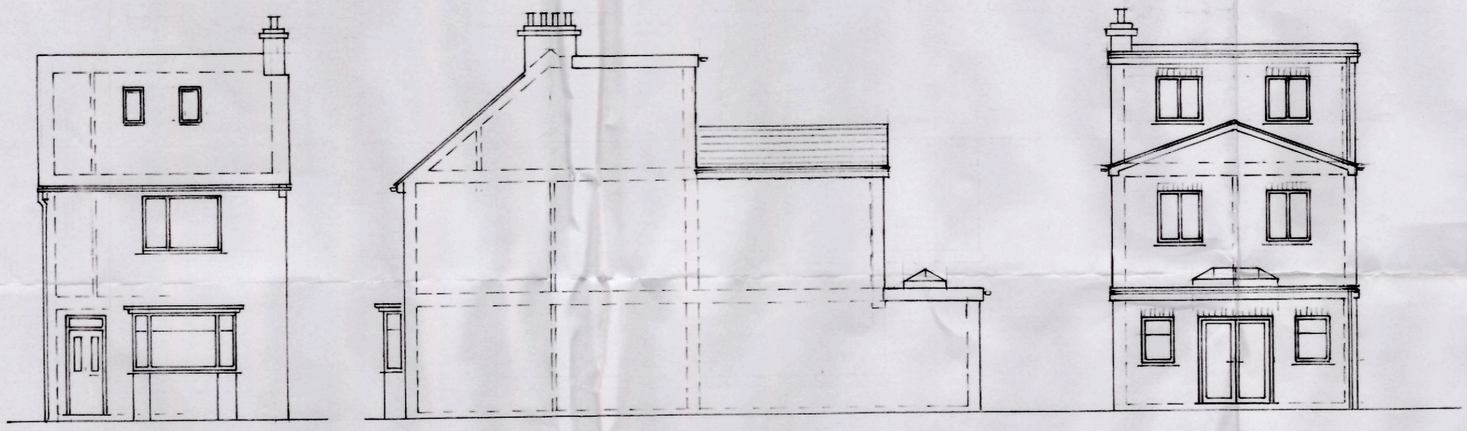


FRONT SIDE REAR SIDE

PROPOSED ELEVATIONS

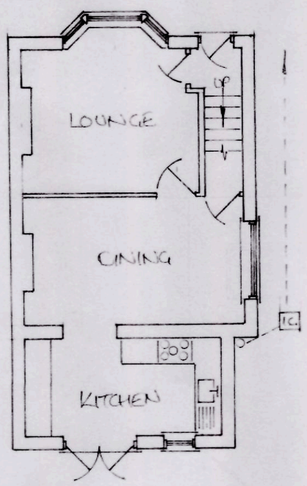


GROUND

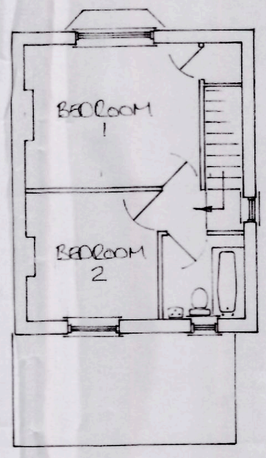

FIRST

EXISTING FLOORS

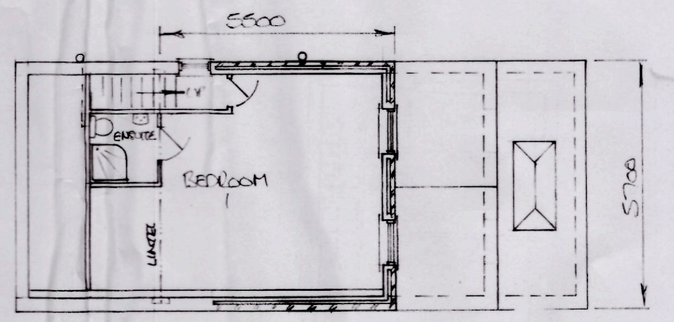

PROPOSED SECOND FLOOR

REVISION 'C' AUG 2020
REVISION 'B' FEB 2019
REVISION 'A' NOV 2018

PROPOSED REAR EXTENSION
6 DOVE ROAD RIPLEY DERBYSHIRE
MR & MRS A DAKIN REV C
SCALE 1:100 DATE ~~SEPT 2018~~ AUG 2020