NOTES:

1. DO NOT SCALE IF IN DOUBT ASK. ALL DIMENSIONS ARE IN MILLIMETRES UNLESS NOTED OTHERWISE, ALL LEVELS ARE IN METRES.

2. THIS DRAWING TO BE READ IN CONJUNCTION WITH THE ARCHITECTS / ENGINEERS DRAWINGS.

3. ALL WORKMANSHIP & MATERIALS ARE TO COMPLY WITH THE SPECIFICATION, BUILDING REGULATIONS, RELEVANT BRITISH STANDARDS AND MANUFACTURERS RECOMMENDATIONS.

4. ALL DIMENSIONS AND SETTING OUT ARE TO BE CHECKED ON SITE AND ANY DISCREPANCIES ARE TO BE REPORTED TO THE CONTRACT ADMINISTRATOR IMMEDIATELY.

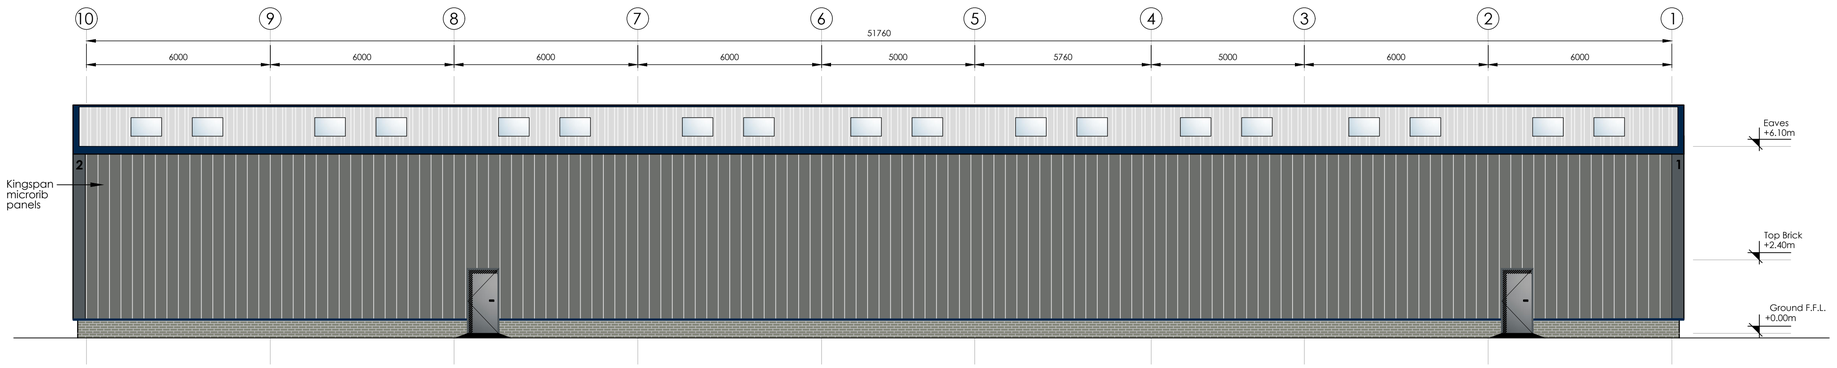

REAR ELEVATION
(Grid Line A)
(SCALE 1:100)

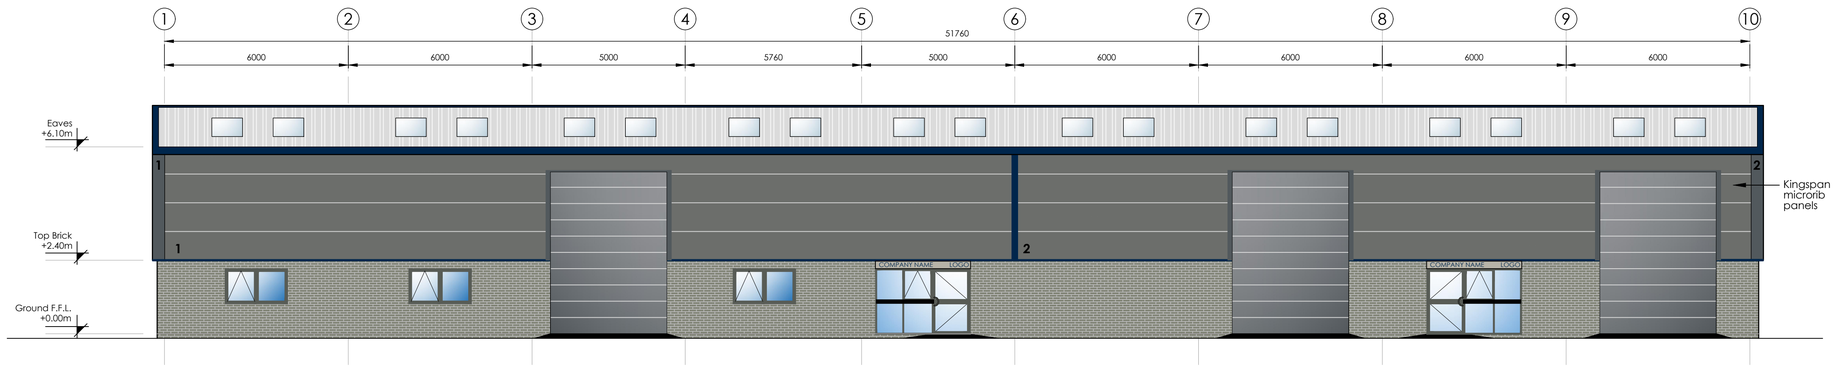

FRONT ELEVATION
(Grid Line C)
(SCALE 1:100)

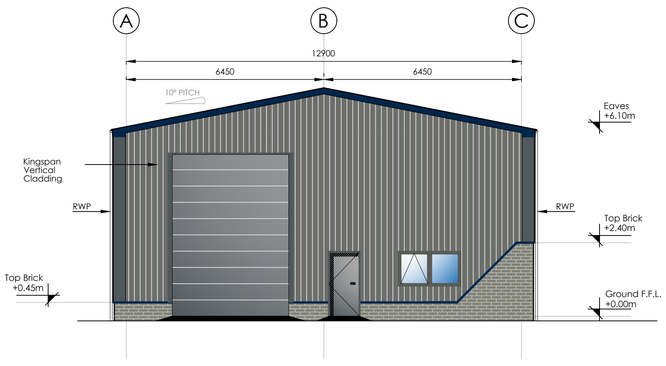

GABLE ELEVATION
(Grid Line 1)
(SCALE 1:100)

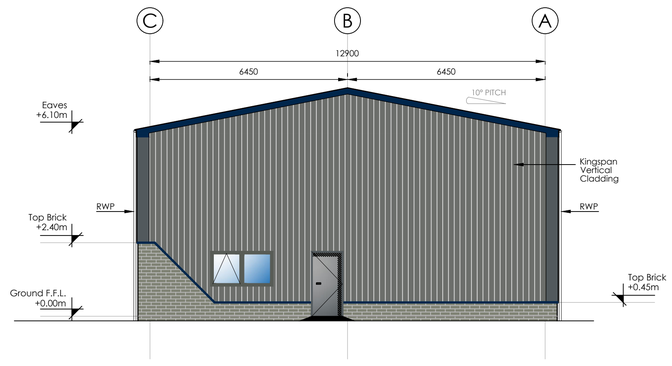

GABLE ELEVATION
(Grid Line 10)
(SCALE 1:100)

COLOUR SCHEDULE

MAIN CLADDING COLOUR: (Horizontal)	Merlin Grey (Ral 180 40 05)
REAR CLADDING COLOUR: (Vertical)	Goosewing Grey
TRIMS & FLASHINGS :	Grey
ROOF CLADDING:	Goosewing Grey
VEHICLE ACCESS DOORS:	Grey
FIRE EXIT/PERSONNEL DOORS:	Grey
RAIN WATER GOODS:	Grey
BRICKWORK:	Black

FOR GUIDANCE ONLY

SCALE
1:50 0mm 10mm 20mm 50mm
1:75 0mm 38mm 75mm 188mm
1:100 0mm 1000mm 2000mm 5000mm

Rev.	Revision Description	Drn	Date
P02	ELEVATIONS AMENDED TO CLIENTS COMMENTS	SPW	AUG 2020

Do Not Scale this Drawing if in Doubt Ask.
Do No Derive Dimensions from Digital Media

Client: ONE ASH LTD
Suitability: PLANNING
Drawing Type: AutoCAD
Index No.: IDS-2020-324
Title: PROPOSED NEW INDUSTRIAL UNITS
PROPOSED ELEVATIONS
Scales: 1:100 @A1 & 1:200 @A3
Date: JUL 2020
Drawn by: SPW
Checked by: CW

Drawing No: 20324-IDS-ZZ-ZZ-DR-A-1005
Revision: P02

IDEAL DESIGN SOLUTIONS
Tel: 01889 568573
e-mail: enquiries@idsdesigns.co.uk

Drawing Design & Copyright of: Ideal Design Solutions.