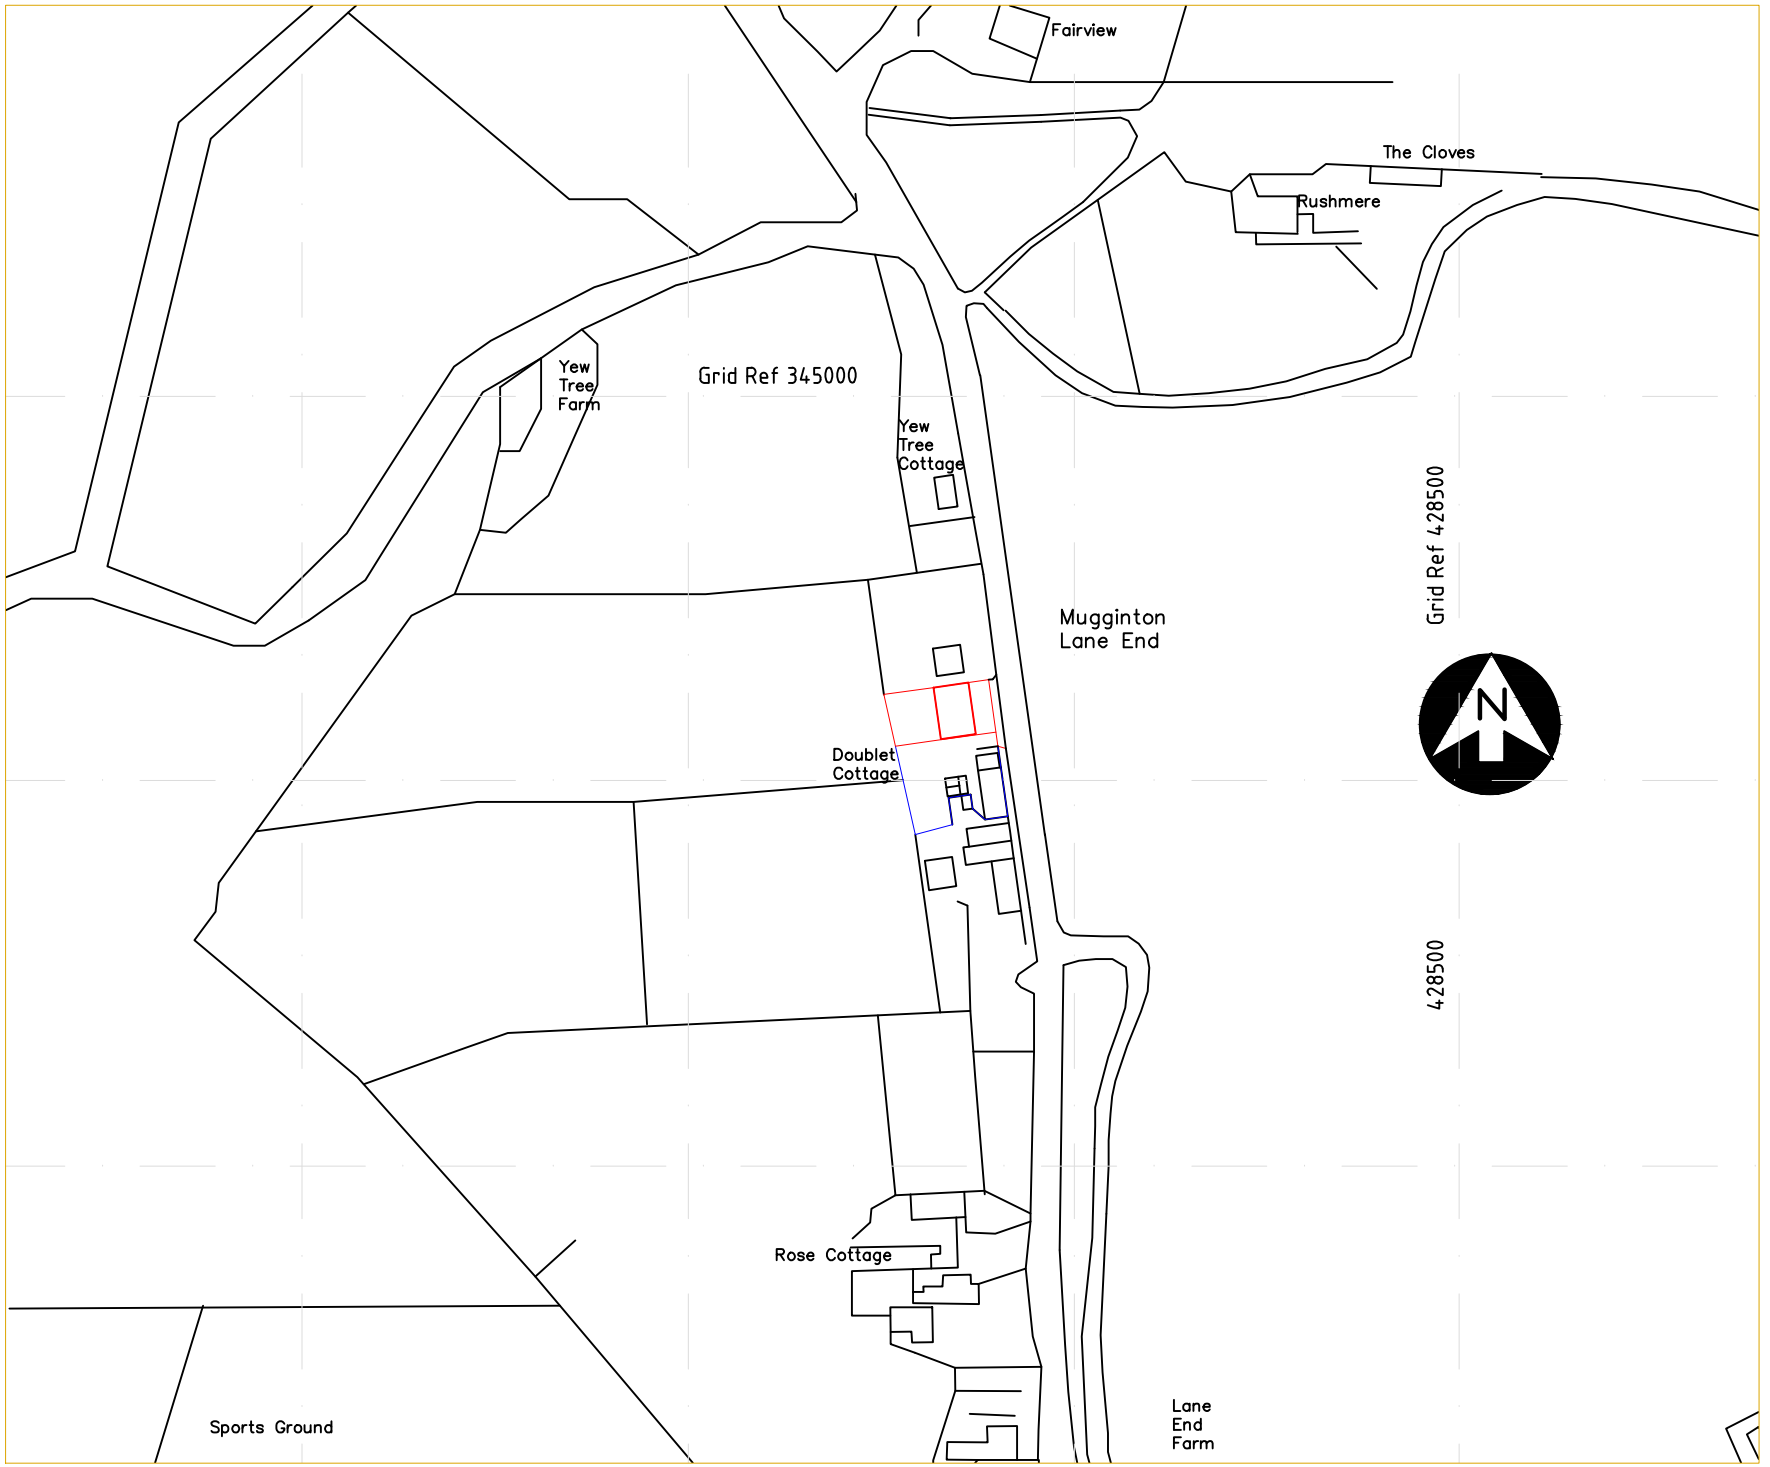

GUIDANCE NOTES

ITEMS SHOWN IN RED OUTLINE IDENTIFY THE PROPOSED PROPERTY BOUNDARY

ITEMS SHOWN IN BLUE OUTLINE IDENTIFY THE EXISTING PROPERTY BOUNDARIES

APPLICANT:–

MR M BRYAN

SITE ADDRESS:–

DOUBLET COTTAGE
MUGGINTON LANE END
WESTON UNDERWOOD
ASHBOURNE
DERBYSHIRE
DE6 4PP

REFERENCE DRAWINGS

TO BE READ IN CONJUNCTION WITH THE FOLLOWING DRAWINGS:

- DRG REF:– DOUBLET 101 – SITE LOCATION PLAN
- DRG REF:– DOUBLET 102 – EXISTING & PROPOSED BOUNDARY PLAN
- DRG REF:– DOUBLET 103 – EXISTING & PROPOSED LAYOUT PLAN
- DRG REF:– DOUBLET 104 – EXISTING & PROPOSED ELEVATIONS
- DRG REF:– DOUBLET 105 – EXISTING & PROPOSED INTERNAL FLOOR PLANS

ISSUE	DESCRIPTION	BY	DATE	CHKD
3	PROPOSED APPLICATION BORDER UPDATED	MB	5-8-20	MB
2	PROPOSED APPLICATION BORDER UPDATED	MB	6-8-20	MB
1	FIRST ISSUE	MB	31-7-20	MB

Client: M BRYAN

Project: DOUBLET COTTAGE, MUGGINTON LANE END. REINSTATEMENT TO FORMER OCCUPANCY

Title: SITE LOCATION PLAN

Drawn: M. BRYAN	Checked: M. BRYAN	Date: 30–7–20
Scale: 1:1250 (A4 LAYOUT)		Original Size: A1
		Preliminary
		For Approval ■
		For Construction
		As Built
Client Drawing No.: Not Applicable		Client Scheme No.: NA
Drawing No.: DOUBLET 101		Issue: 3