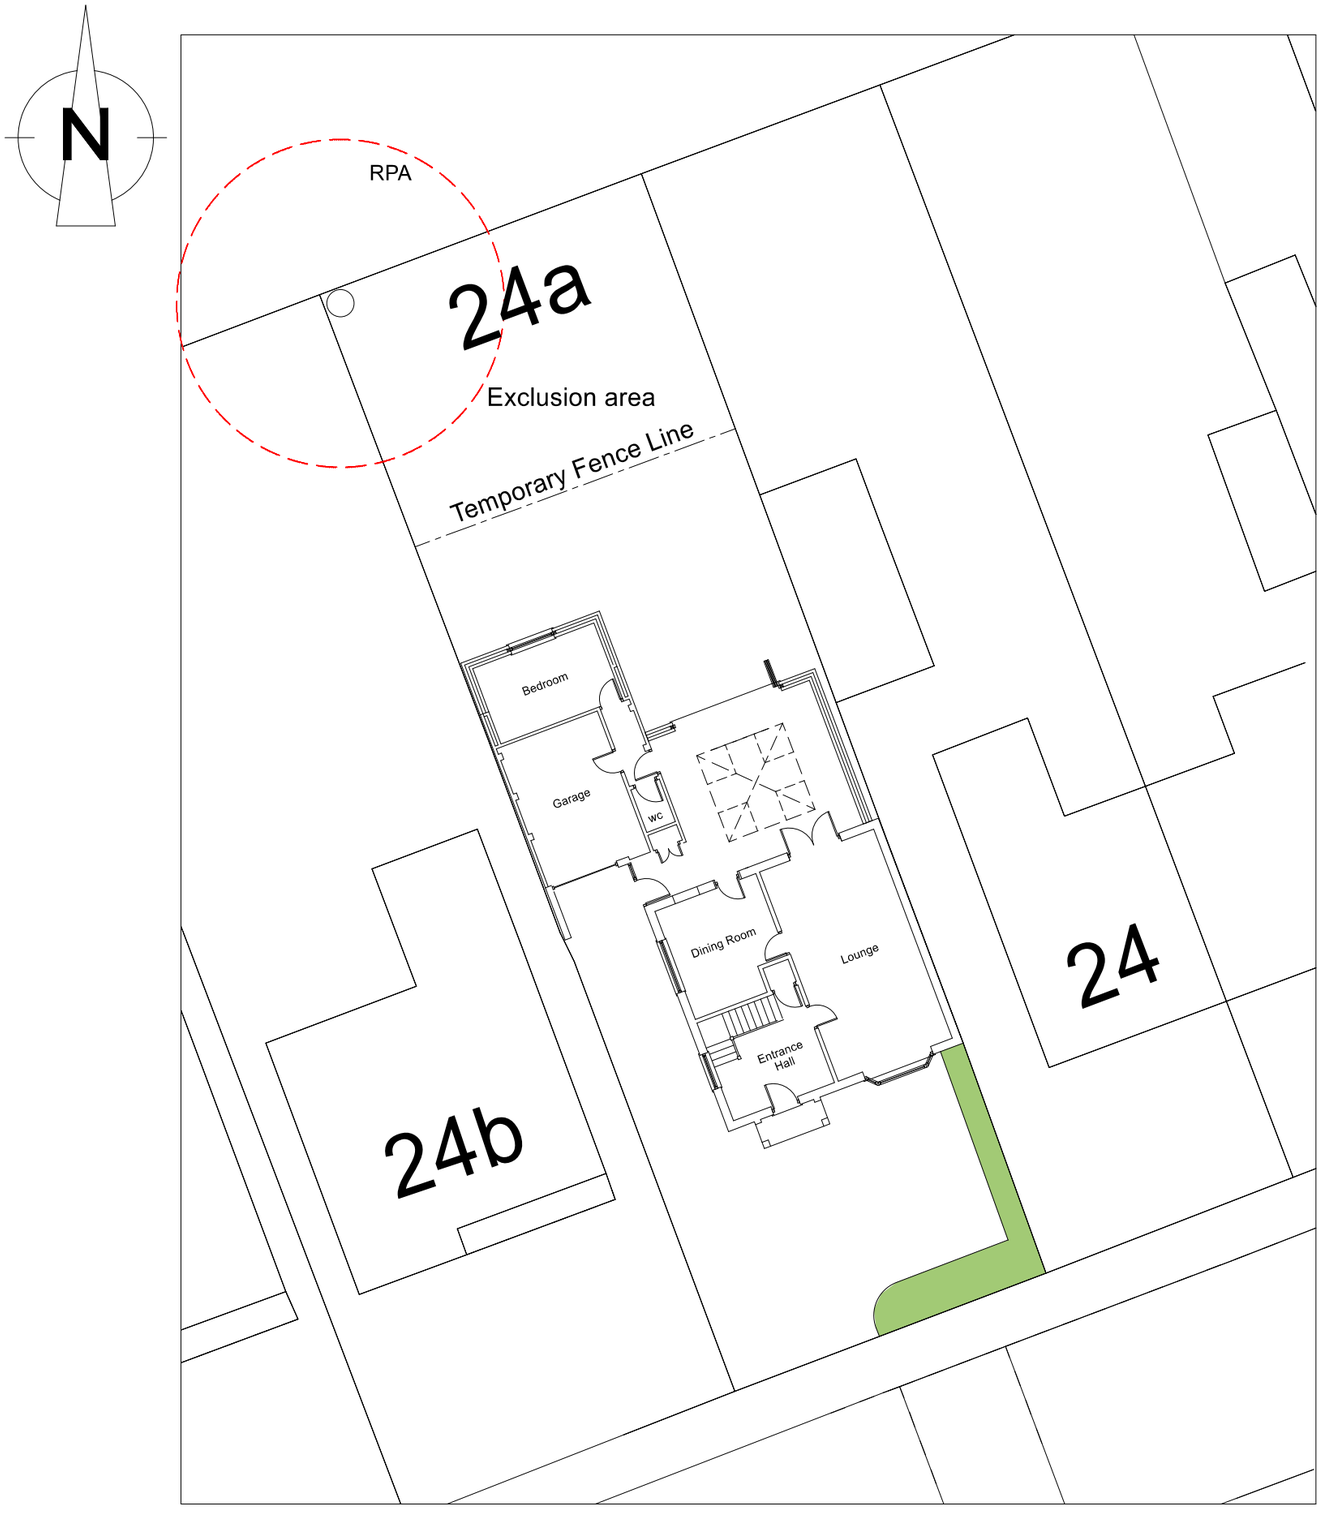

Block Plan 1:200

© Crown Copyright and database rights 2020 OS 100047474.



Location Plan 1:1250

Client
Stuart Bestwick

Job Title
24A Lockton Avenue
HEANOR
DE75 7EQ

Project
Single Storey Rear extensions and new first floor side window opening

Drawing Title
SR - 3 location and Block Plan

Scale	Date	Drawn By
ISO A3 @ 1:50	July 2020	CN

Job No: -	Rev.
-	B