Street wise

Map data

SITE LOCATION PLAN
AREA 5 HA
SCALE 1:1250 on A4
CENTRE COORDINATES: 441507, 348468

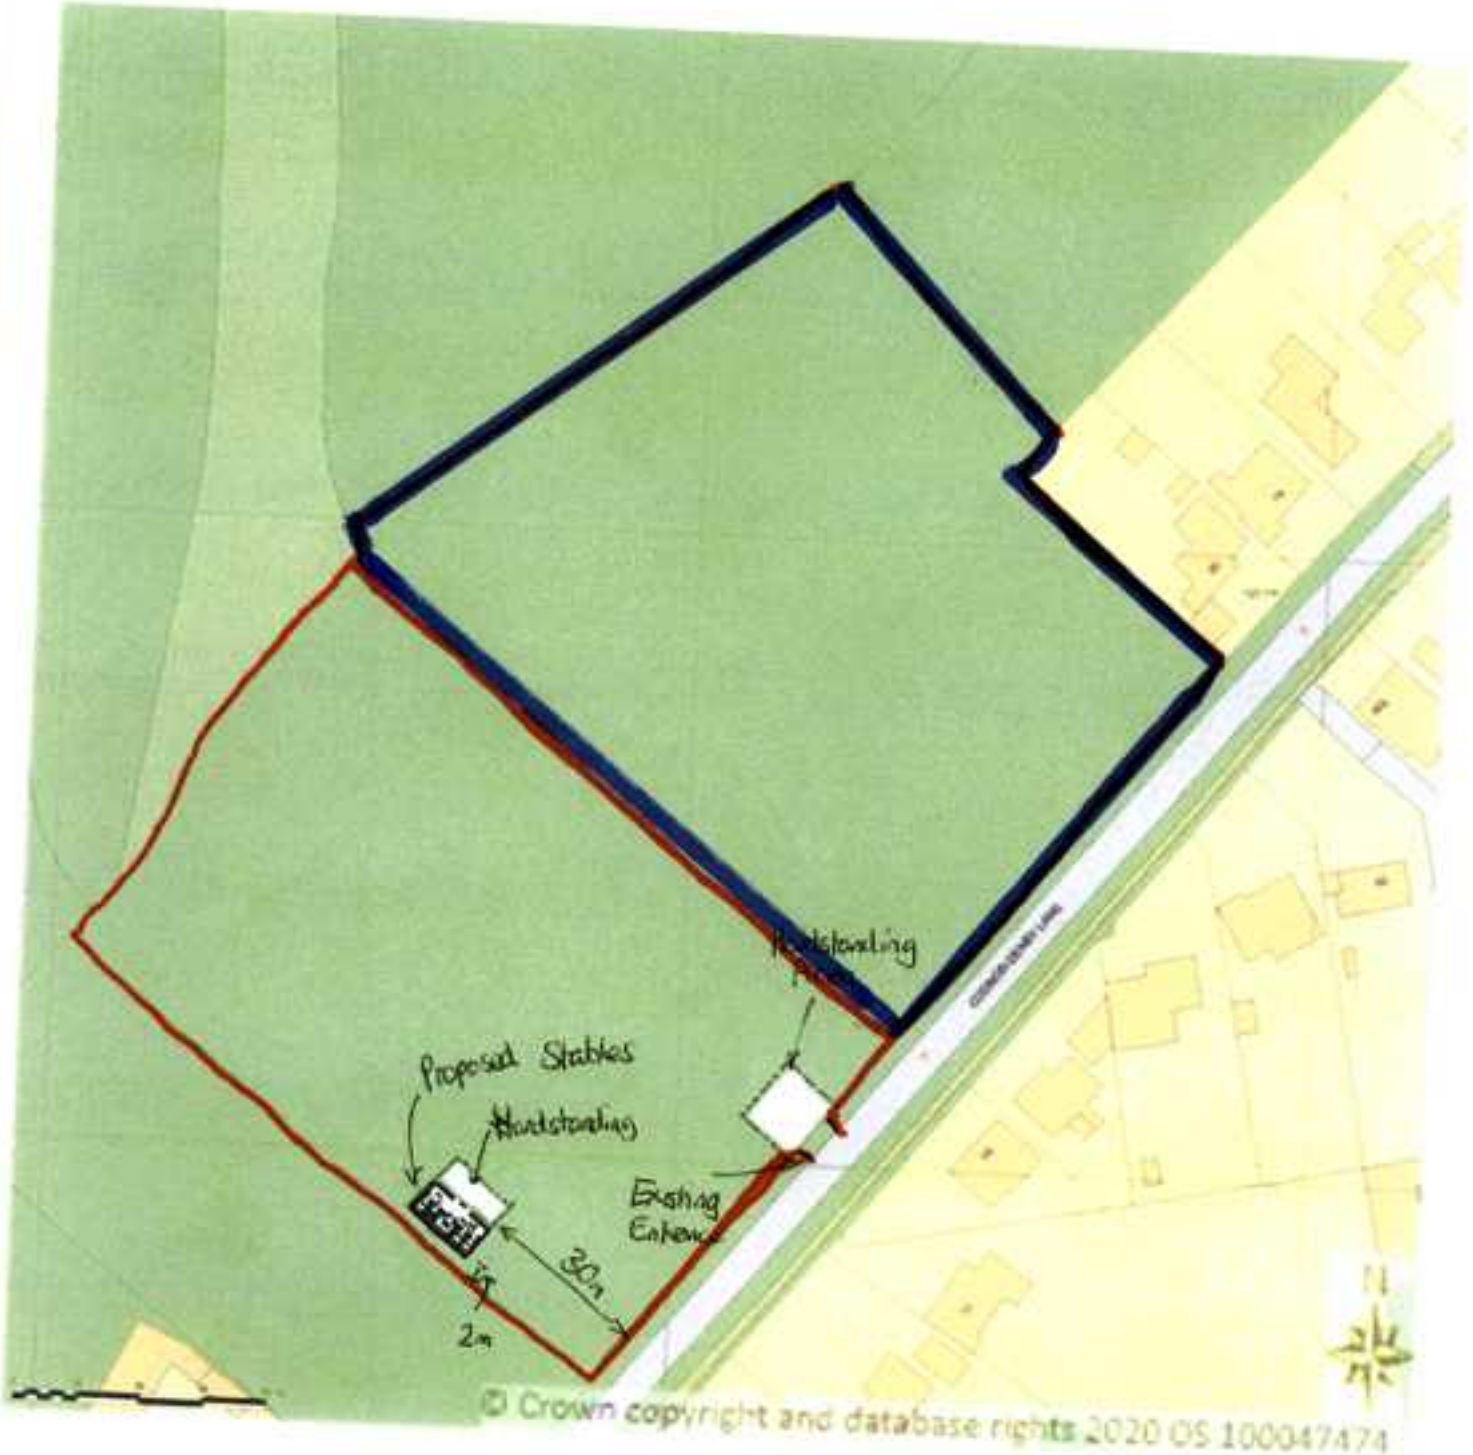

© Crown copyright and database rights 2020 OS 100047474

Supplied by Streetwise Maps Ltd
www.streetwise.net
Licence No: 100047474
09/08/2020 19:06:06