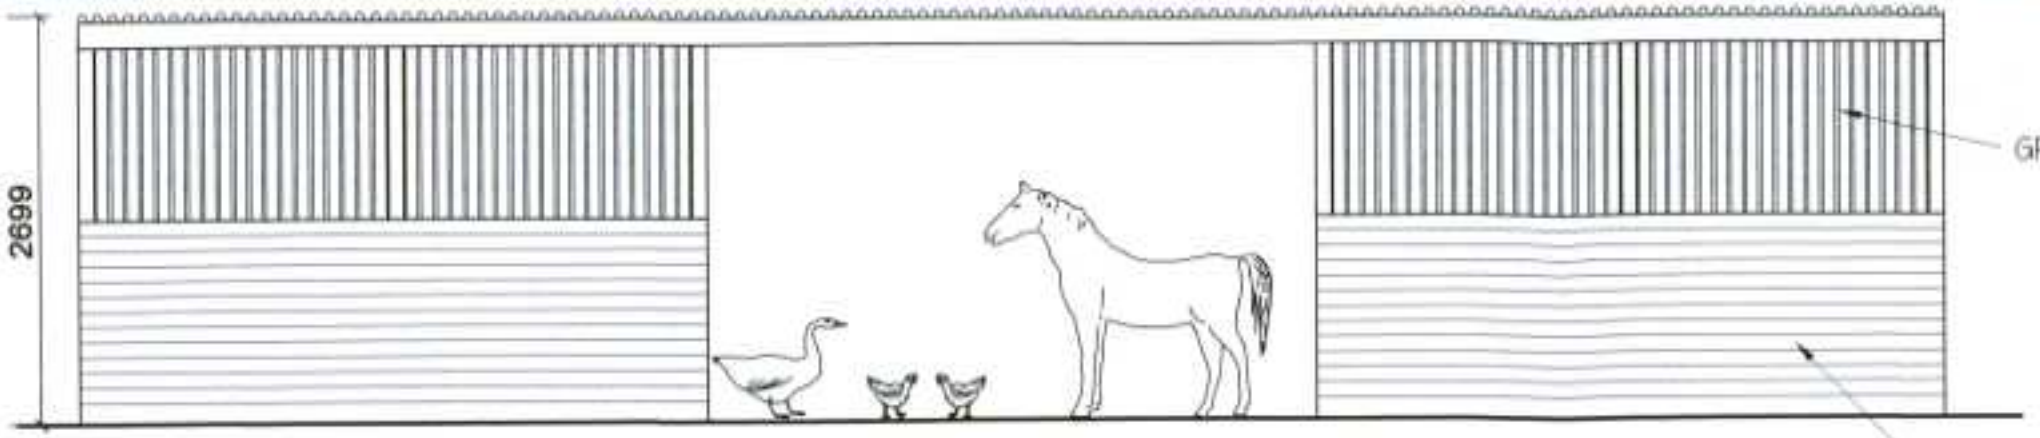

FRONT ELEVATION

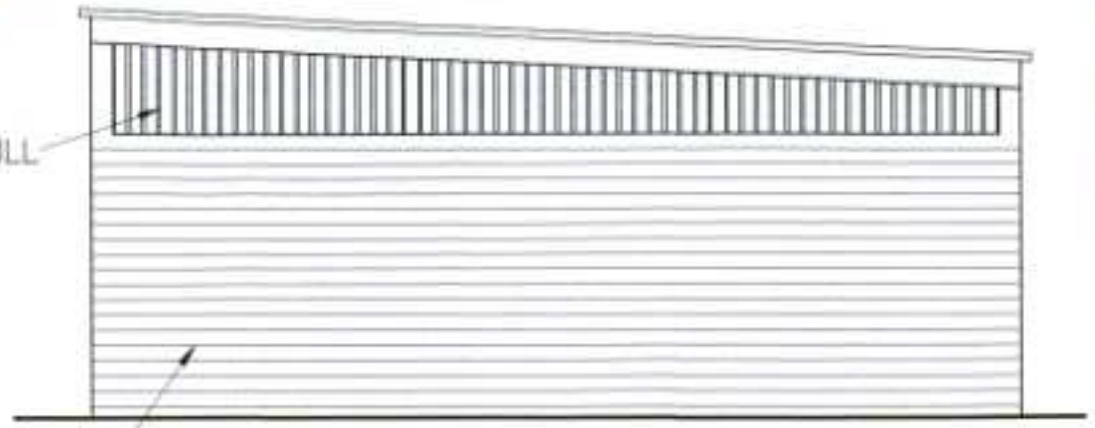

SIDE ELEVATION

METAL PROFILE SHEET

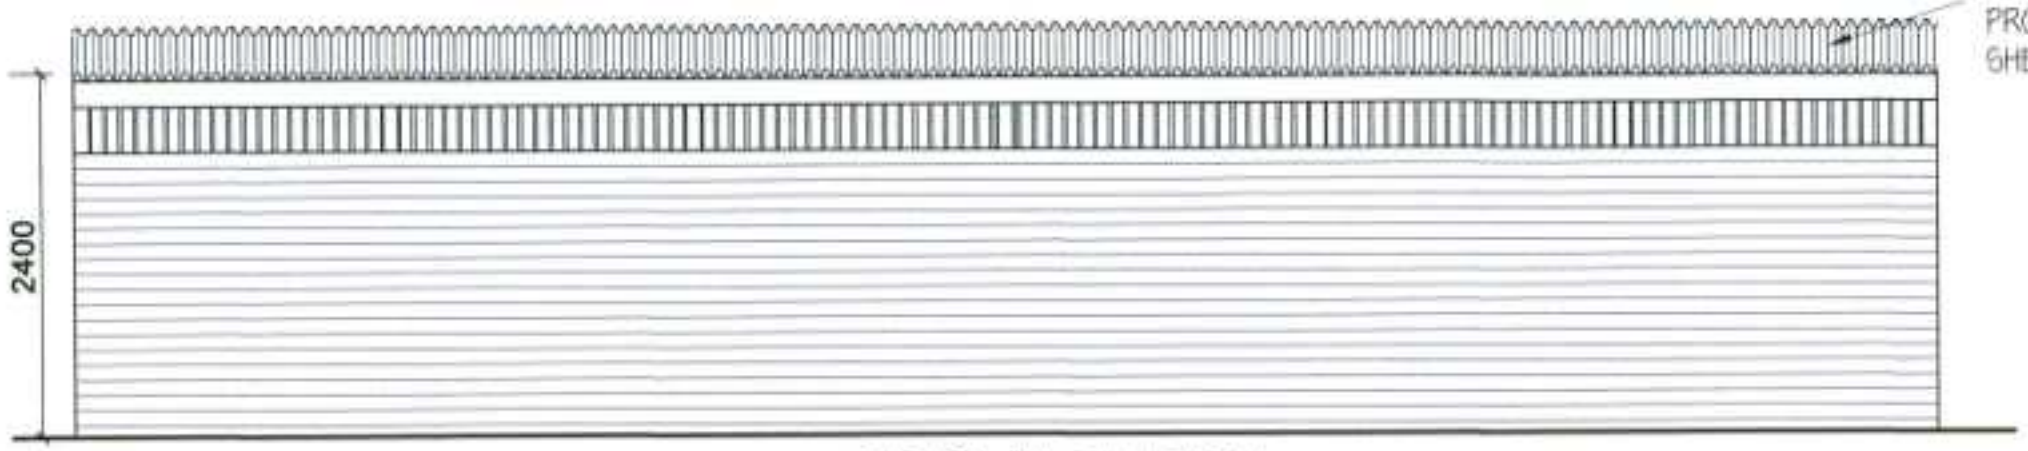

REAR ELEVATION

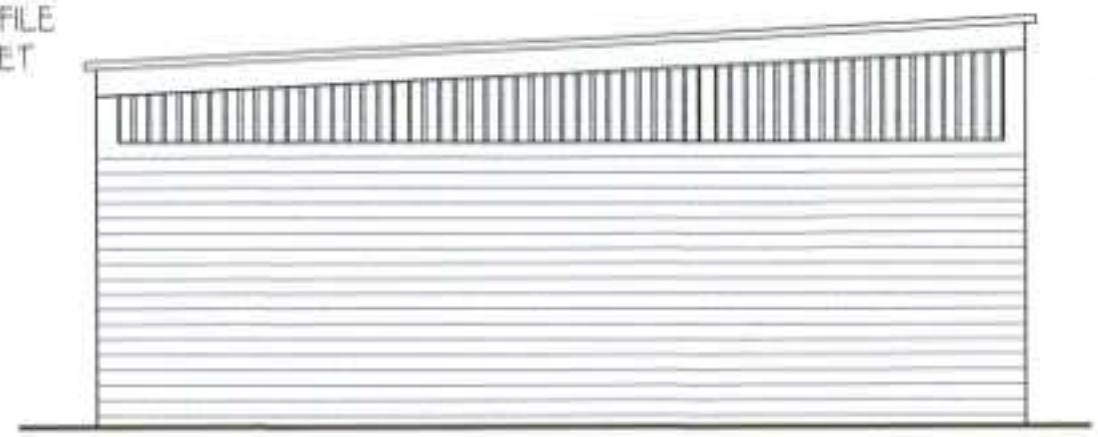

SIDE ELEVATION

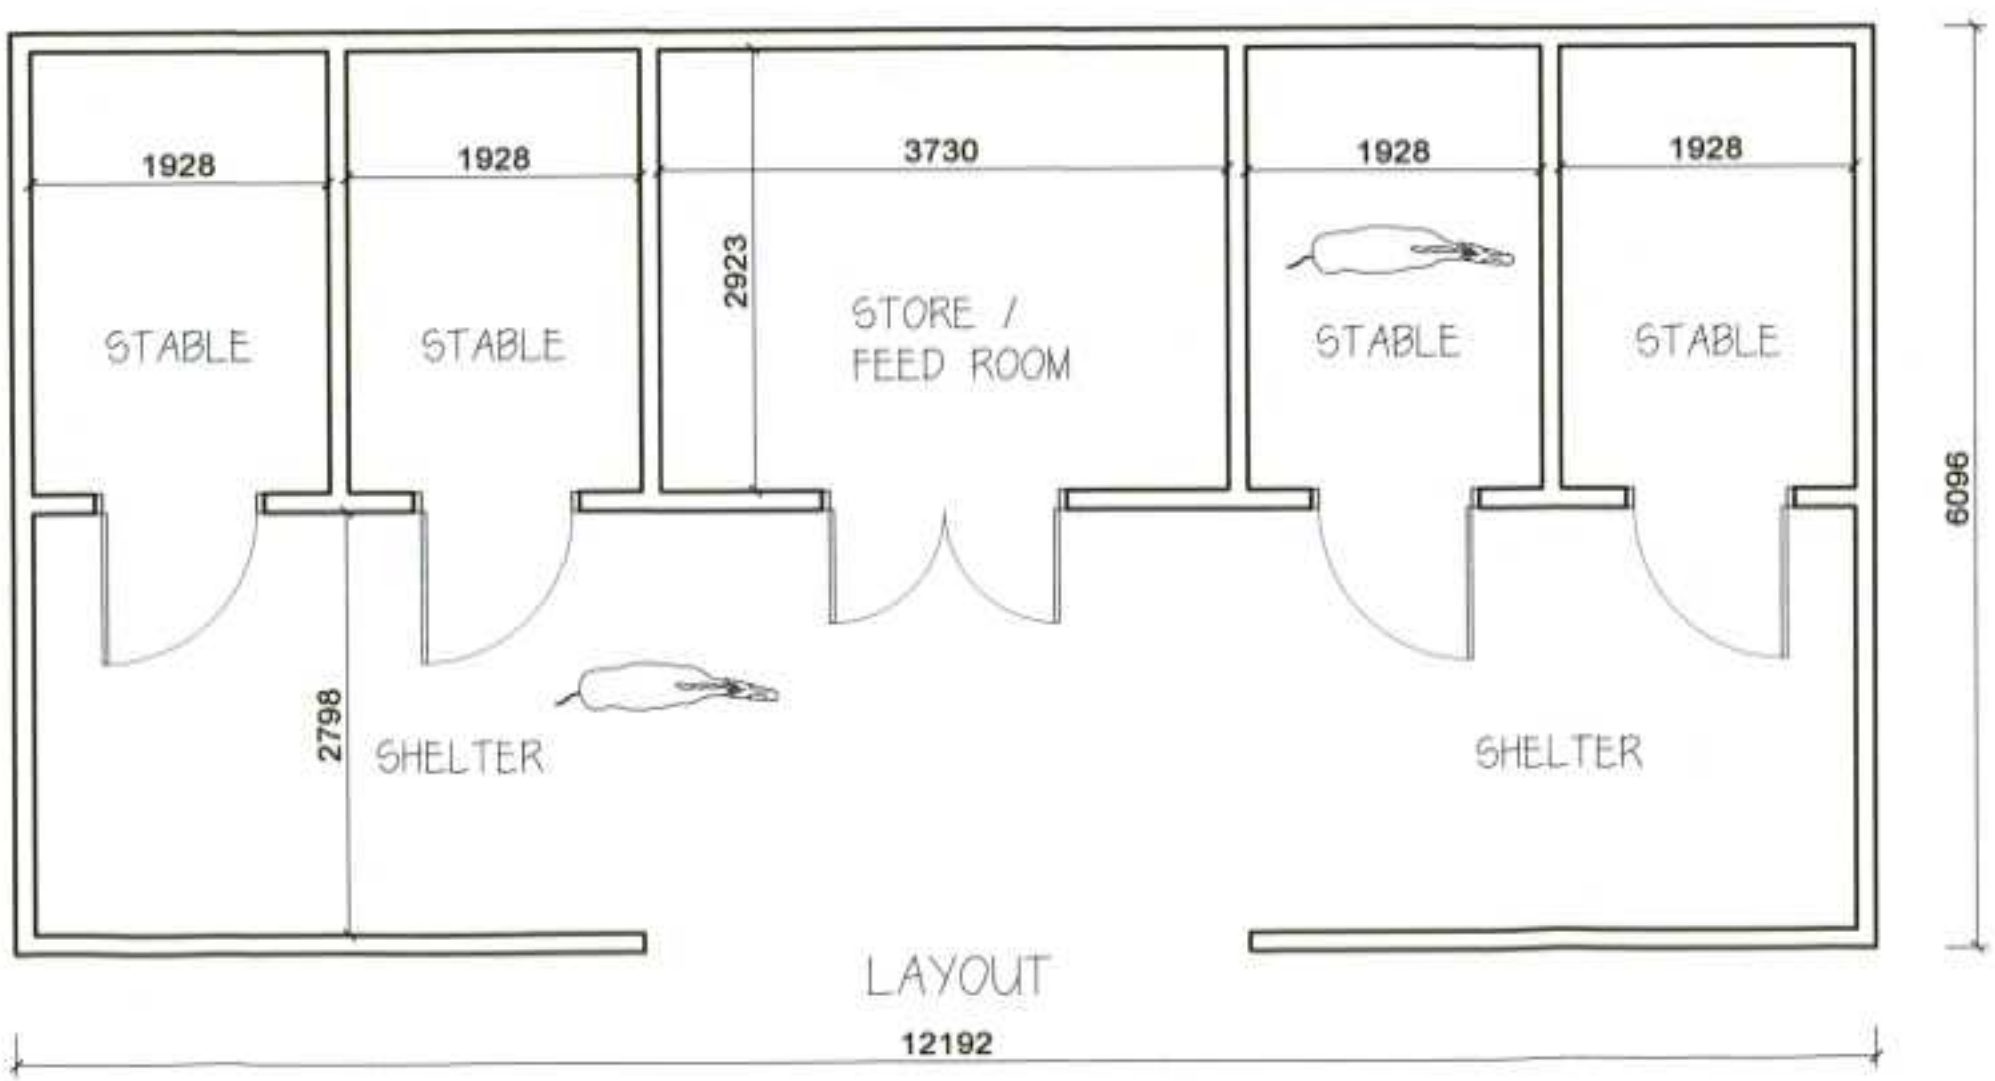

LAYOUT

MATERIALS

WALLS - METAL PROFILE SHEET
- TIMBER GRILL FOR VENTILATION

ROOF - METAL PROFILE SHEET

SCALE - 1:50

DWG No - AD/106/001

PROPOSED STABLE BLOCK WITH STORAGE AND SHELTER AT LAND ADJACENT TO SEARSONS HOUSE FARM, CODNOR DENBY LANE, CODNOR, DE5 9SN