


Block Plan 1:200

© Crown Copyright and database rights 2020 OS 100047474.

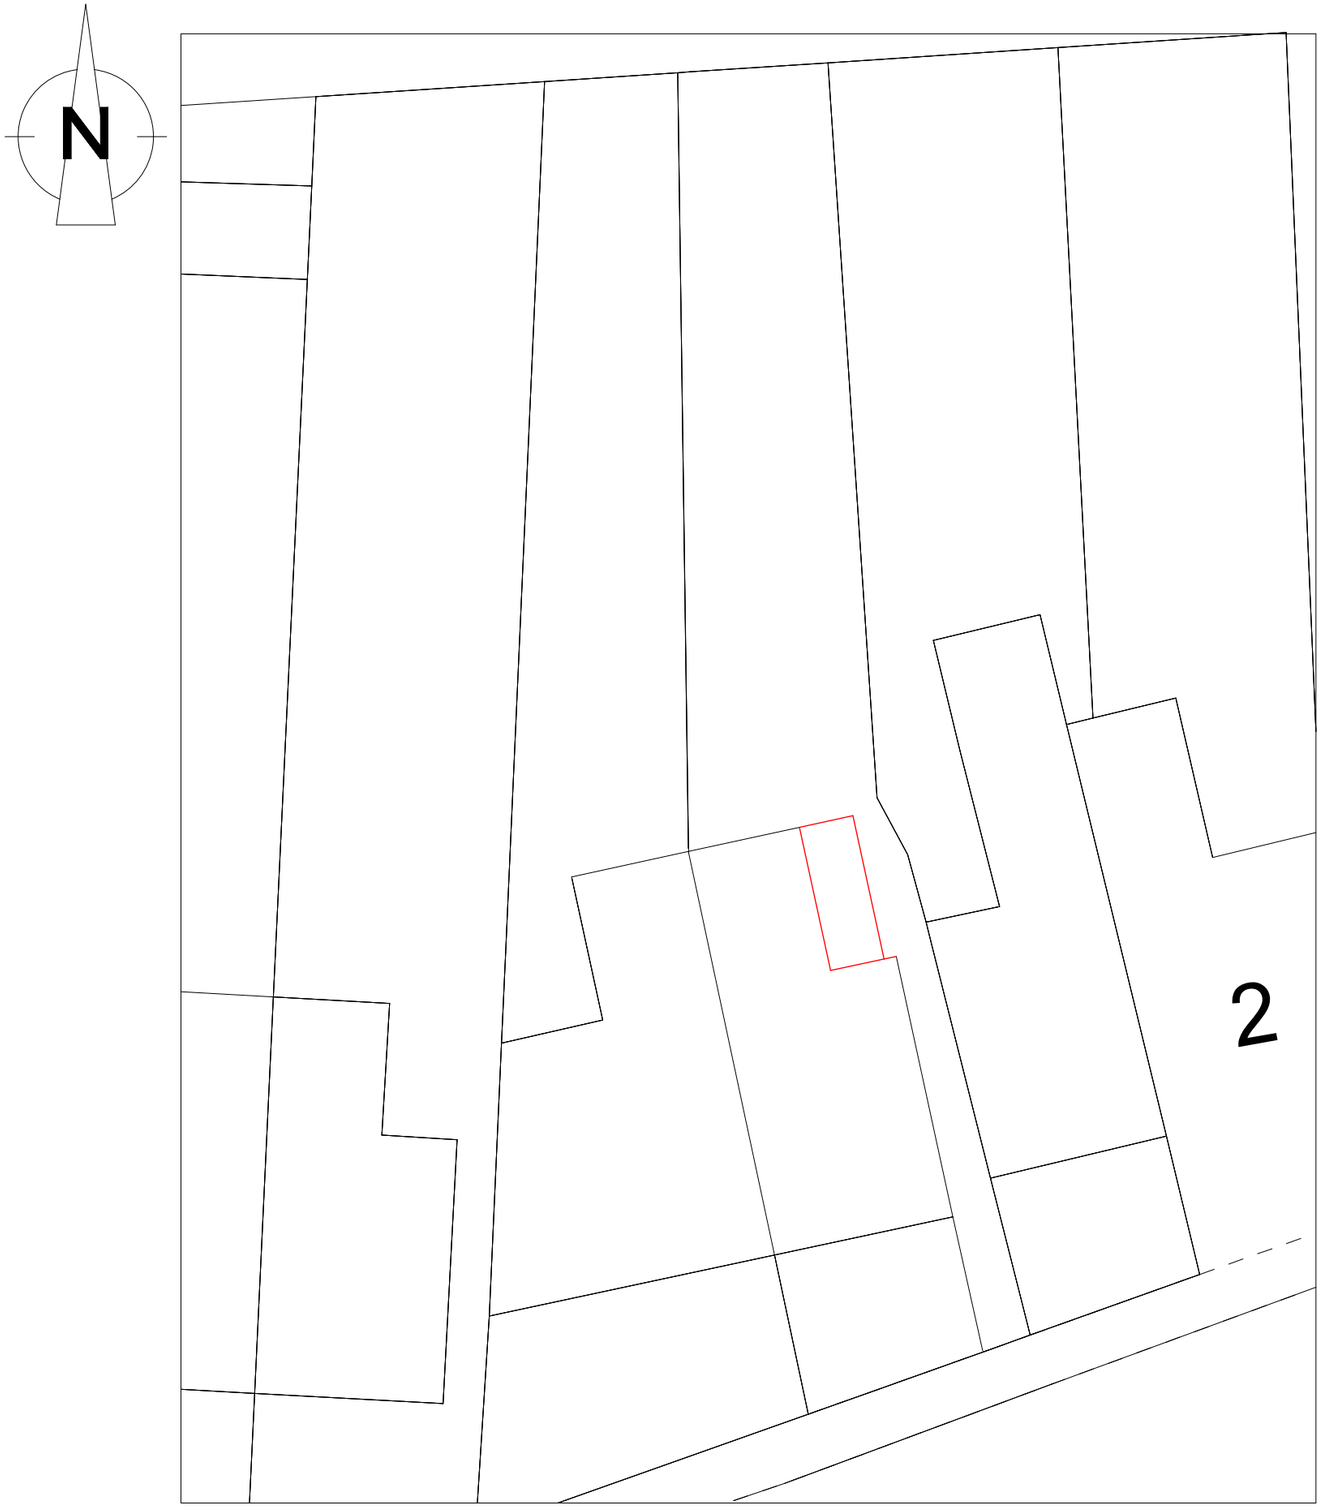

Location Plan 1:1250

Client
Lisa Juster & John Swindel

Job Title
6 New Road
BELPER
DE56 1US

Project
Single Storey Rear Extension

Drawing Title
SR - 3 location and Block Plan

Scale	Date	Drawn By
ISO A3 @ 1:50	August 2020	CN

Job No: -	Rev.
-	B