


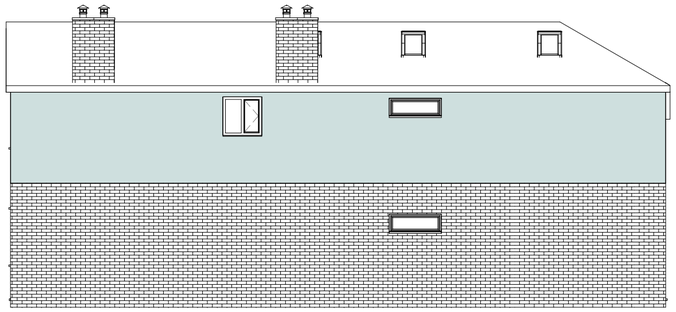

North Elevation | as proposed




West Elevation | as proposed




South Elevation | as proposed




East Elevation | as proposed

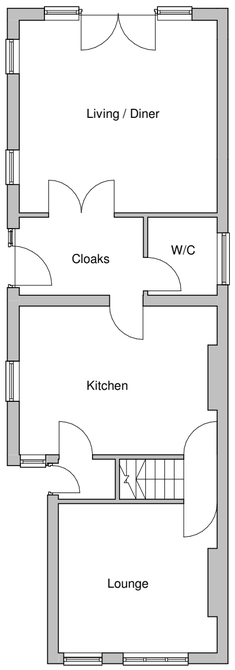

1 **Ground Floor**
1 : 100

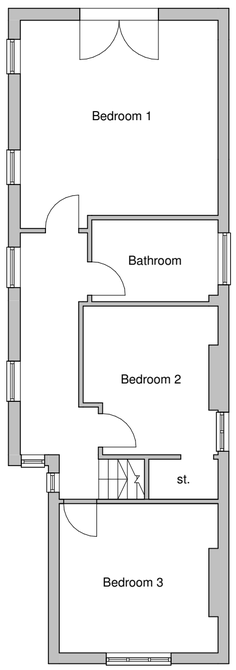

2 **First Floor**
1 : 100

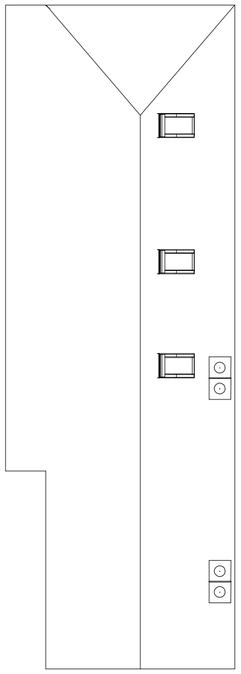

3 **Roof Plan**
1 : 100

AMELDAR DESIGN

Valley Cottage
Common Lane
Stanley
Derbyshire
DE7 6NZ

Tel: 01159 443662 / 07960109001
E-mail: ameldardesign@gmail.com

CLIENT:
Mr I. Marriott

STATUS:
PLANNING

PROJECT DESCRIPTION:
Extension to dwelling at
101A Main Street,
Horsley Woodhouse,
DE7 6AW

DRAWING TITLE:
Floor plans and elevations as proposed

DRAWN BY:	CHECKED BY:
DS	DS
DRAWING NUMBER: 005	REVISION:
SCALE: 1 : 100 @ A2	DATE: August 2020

DRAWING REF:
0002 - 005

'C COPYRIGHT EXISTS ON THE DESIGNS AND INFORMATION SHOWN ON THIS DRAWING :
The Contractor must verify all dimensions on site before making shop drawings
or commencing work of any kind. No dimensions to be scaled from this drawings.
Architect to be notified of any discrepancies in dimensions immediately