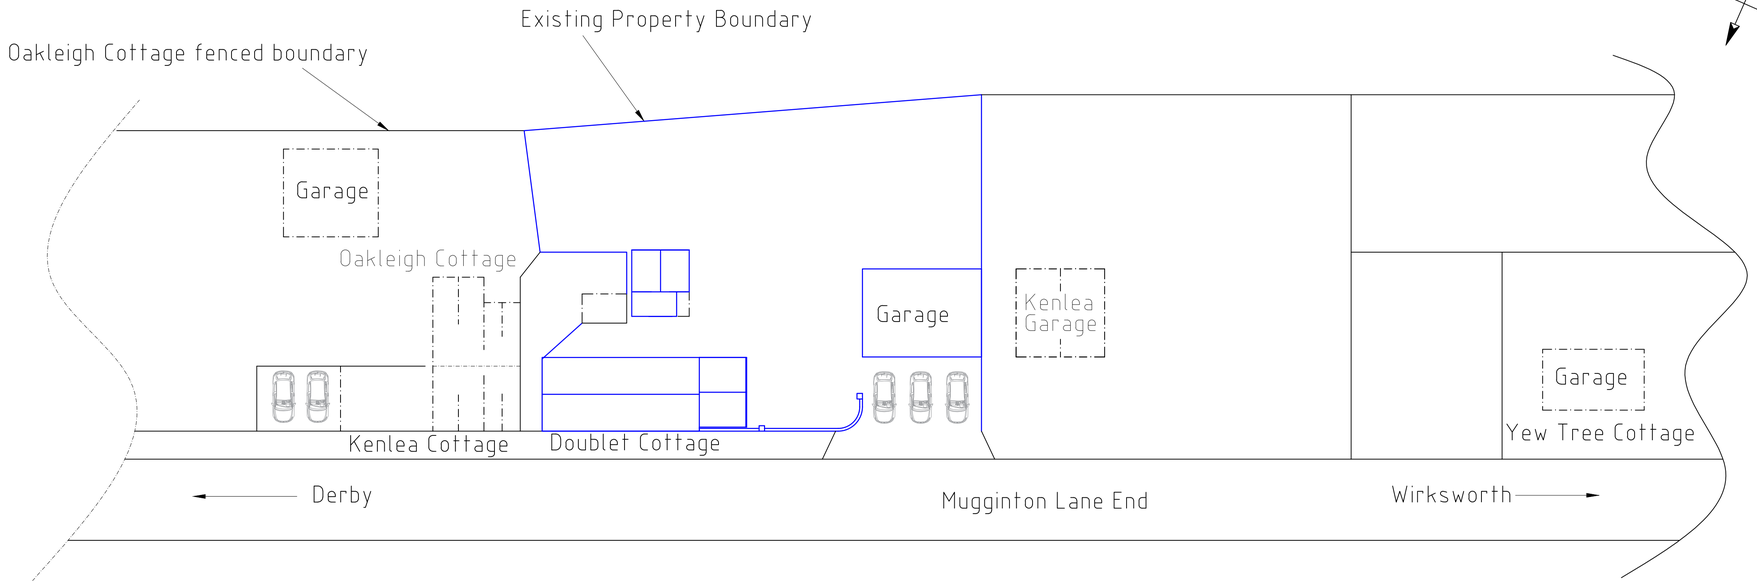

PLAN – EXISTING PROPERTY & BOUNDARY DETAILS

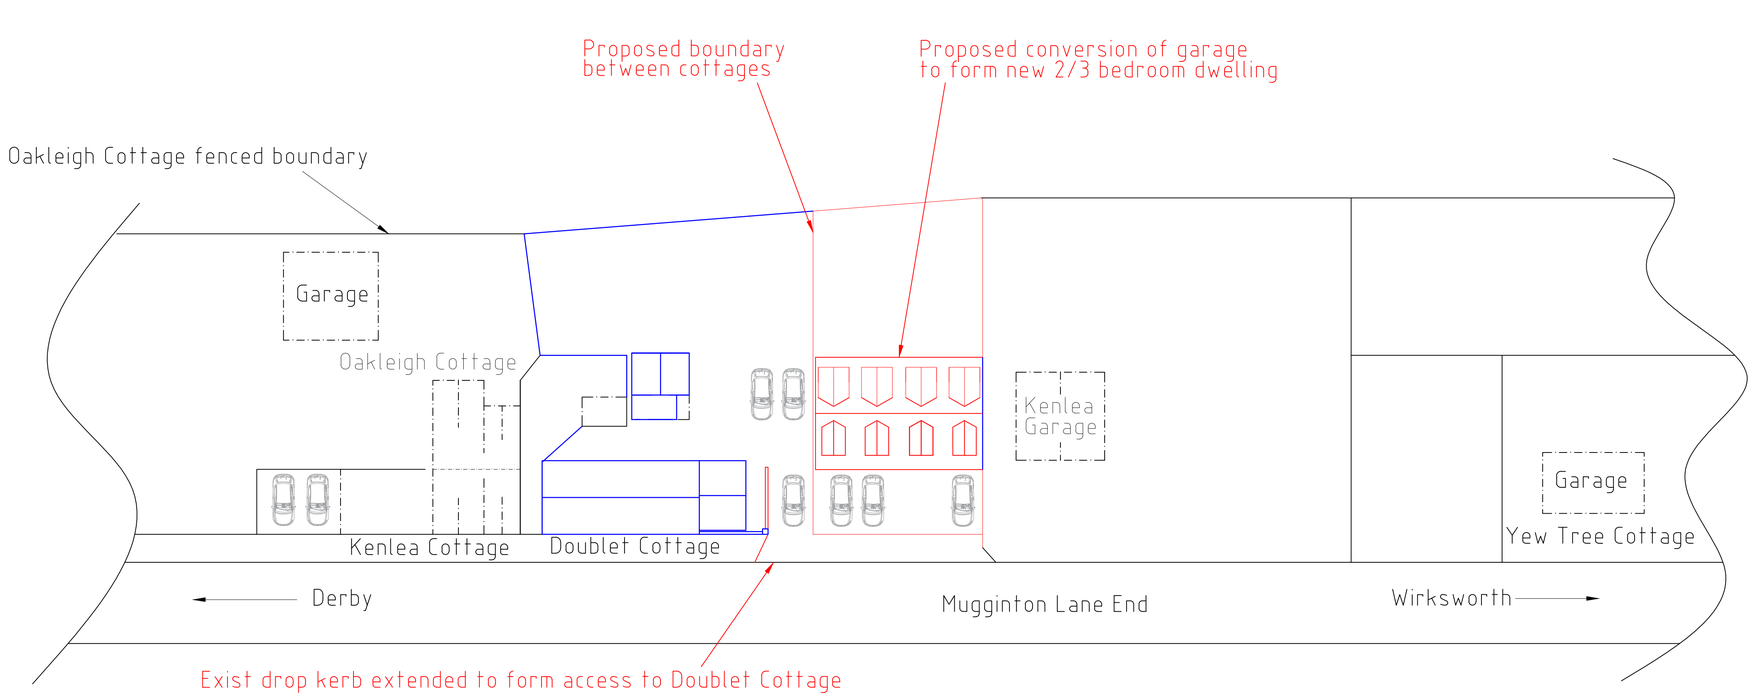

PLAN – PROPOSED PROPERTY & BOUNDARY DETAILS

GUIDANCE NOTES

ITEMS SHOWN IN RED OUTLINE IDENTIFY THE PROPOSED MODIFICATIONS

ITEMS SHOWN IN BLUE OUTLINE IDENTIFY THE EXISTING PROPERTY BOUNDARIES

APPLICANT: –

MR M BRYAN

SITE ADDRESS: –

DOUBLET COTTAGE
MUGGINTON LANE END
WESTON UNDERWOOD
ASHBOURNE
DERBYSHIRE
DE6 4PP

REFERENCE DRAWINGS

TO BE READ IN CONJUNCTION WITH THE FOLLOWING DRAWINGS:

- DRG REF:– DOUBLET 101 – SITE LOCATION PLAN
- DRG REF:– DOUBLET 102 – EXISTING & PROPOSED BOUNDARY PLAN
- DRG REF:– DOUBLET 103 – EXISTING & PROPOSED LAYOUT PLAN
- DRG REF:– DOUBLET 104 – EXISTING & PROPOSED ELEVATIONS
- DRG REF:– DOUBLET 105 – EXISTING & PROPOSED INTERNAL FLOOR PLANS

ISSUE	DESCRIPTION	BY	DATE	CHKD
2	UPDATED FOR PLANNING APPLICATION	MB	14-8-20	MB
1	FIRST ISSUE	MB	30-7-20	MB

Client: M BRYAN

Project: DOUBLET COTTAGE, MUGGINTON LANE END. REINSTATEMENT TO FORMER OCCUPANCY

Title: EXISTING & PROPOSED BOUNDARY PLAN

Drawn: M. BRYAN	Checked: M. BRYAN	Date: 30–7–20
Scale: 1:250		Original Size: A1

Preliminary
For Approval
For Construction
As Built

Client Drawing No.: Not Applicable

Client Scheme No.: NA

Drawing No.: DOUBLET 102

Issue: 2