

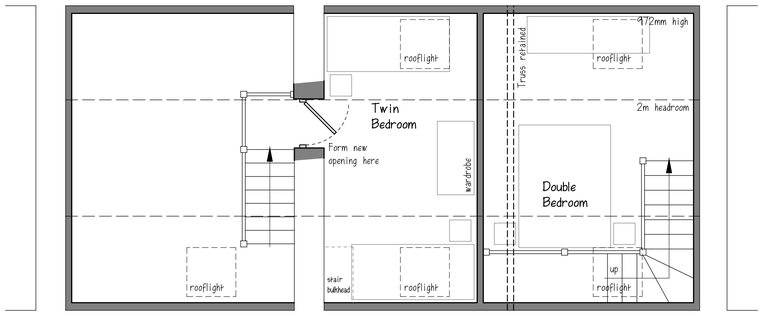


proposed first floor plan

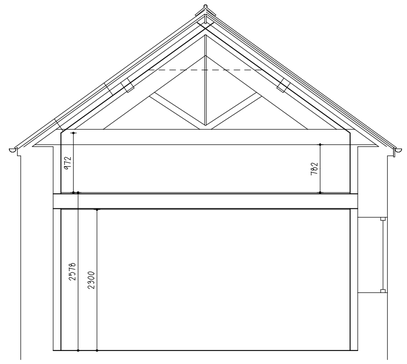


proposed section through bedrooms

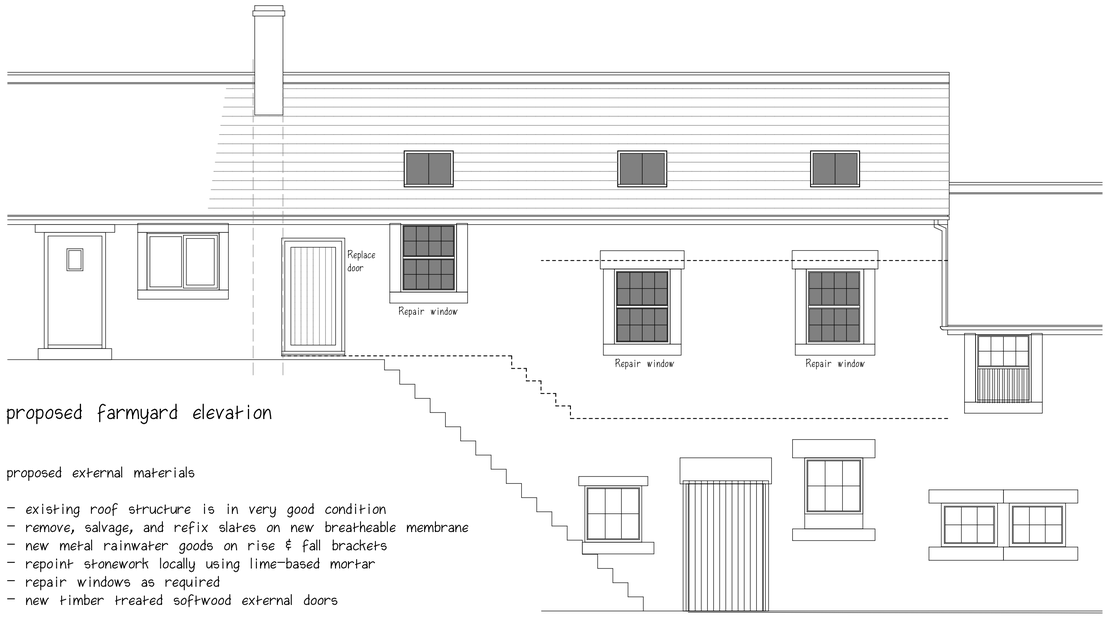


proposed farmyard elevation

proposed external materials


- existing roof structure is in very good condition
- remove, salvage, and refix slates on new breatheable membrane
- new metal rainwater goods on rise & fall brackets
- repoint stonework locally using lime-based mortar
- repair windows as required
- new timber treated softwood external doors

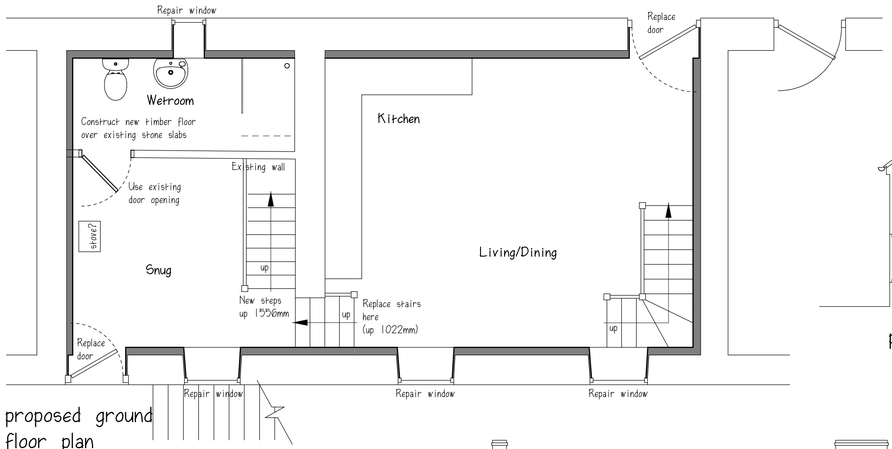


proposed ground floor plan

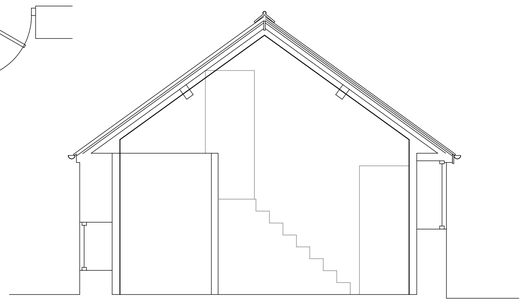


proposed section through snug

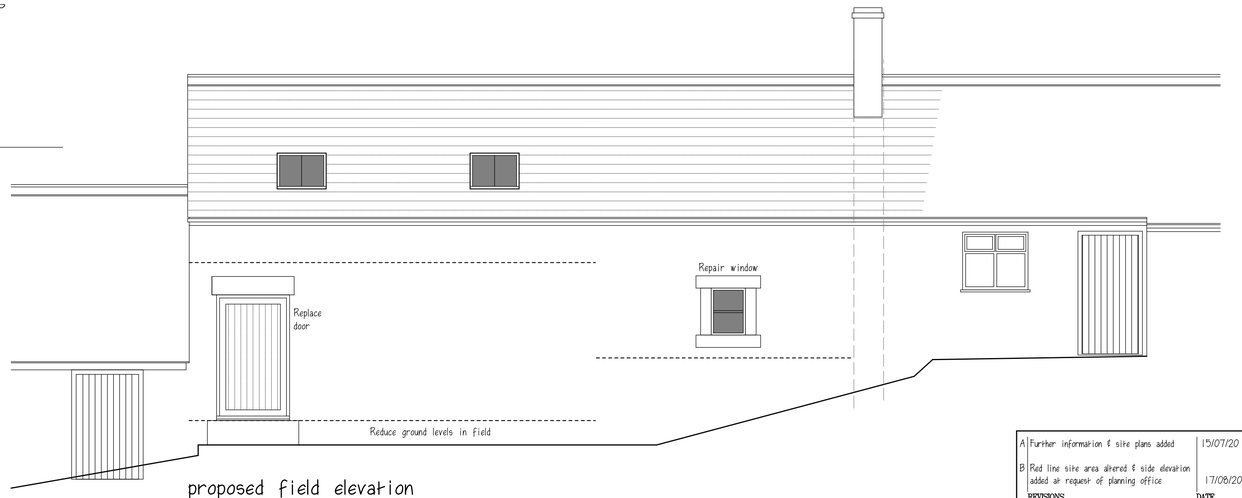


proposed field elevation

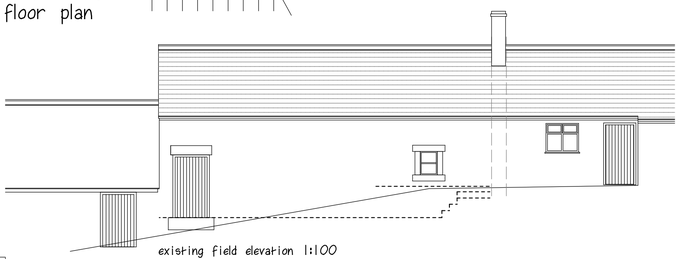


existing field elevation 1:100

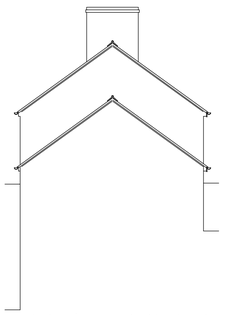


existing & proposed side elevation 1:100

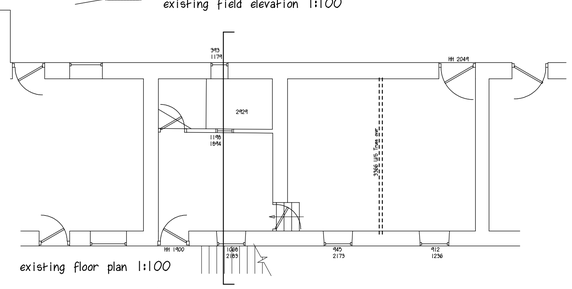


existing floor plan 1:100

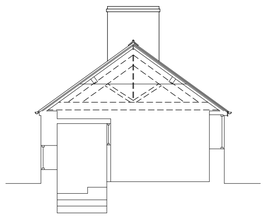


existing section 1:100

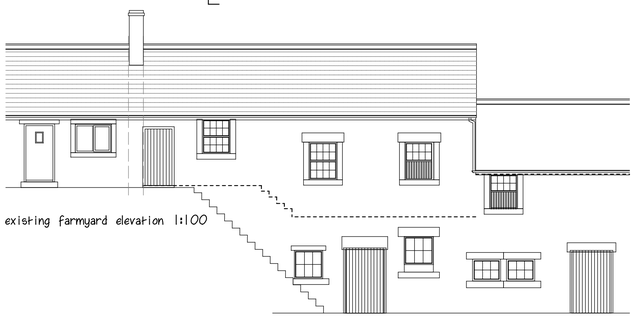

existing farmyard elevation 1:100

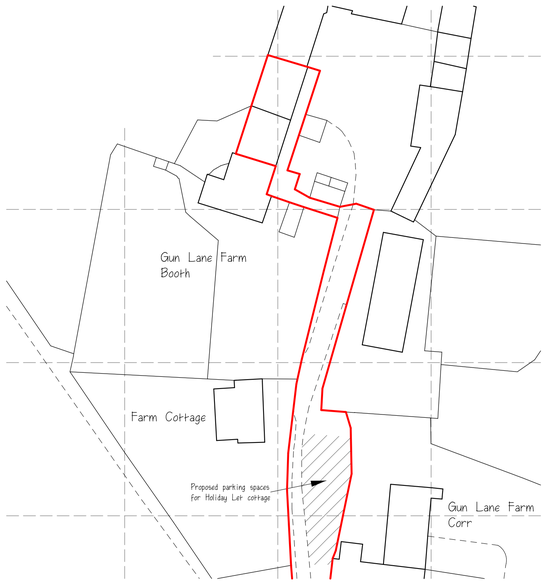

block plan 1:500

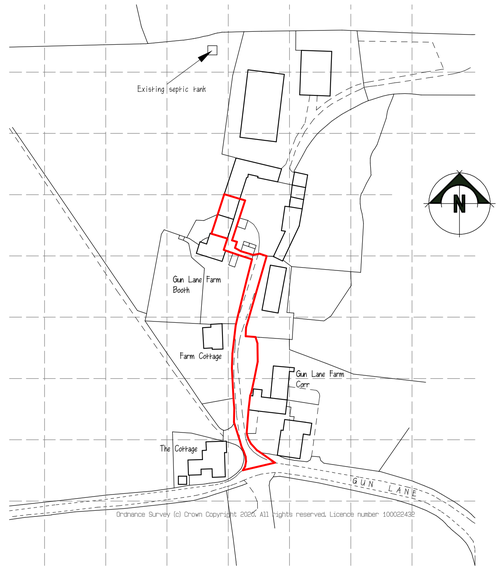

site location plan 1:1250

A	Further information & site plans added	15/07/20
B	Red line site area altered & side elevation added at request of planning office	17/08/20
	REVISIONS	DATE

CLIENT MR. P. & MRS. A. BOOTH

ADDRESS GUN LANE FARM
GUN LANE - NETHER HEAGE

PROJECT PROPOSED BARN CONVERSION into HOLIDAY LET

DRAWING SURVEY & SCHEME DESIGN

SCALE 1:50 / 1:100 at A1

DATE JULY 2020

DWG No. PA/20-015 SK 81 01 B

PILKINGTON ARCHITECTURE
29A STRETTEA LANE
HIGHAM
ALFRETON
DERBYSHIRE
DE55 6EJ
Tel : 01773 843333
jon@pilkington-architecture.co.uk

This drawing is copyright.
Contractors must check all dimensions on site, working only from grid & figure dimensions.
Discrepancies must be reported to the designer before work is done.