
UKPlanningMaps.com

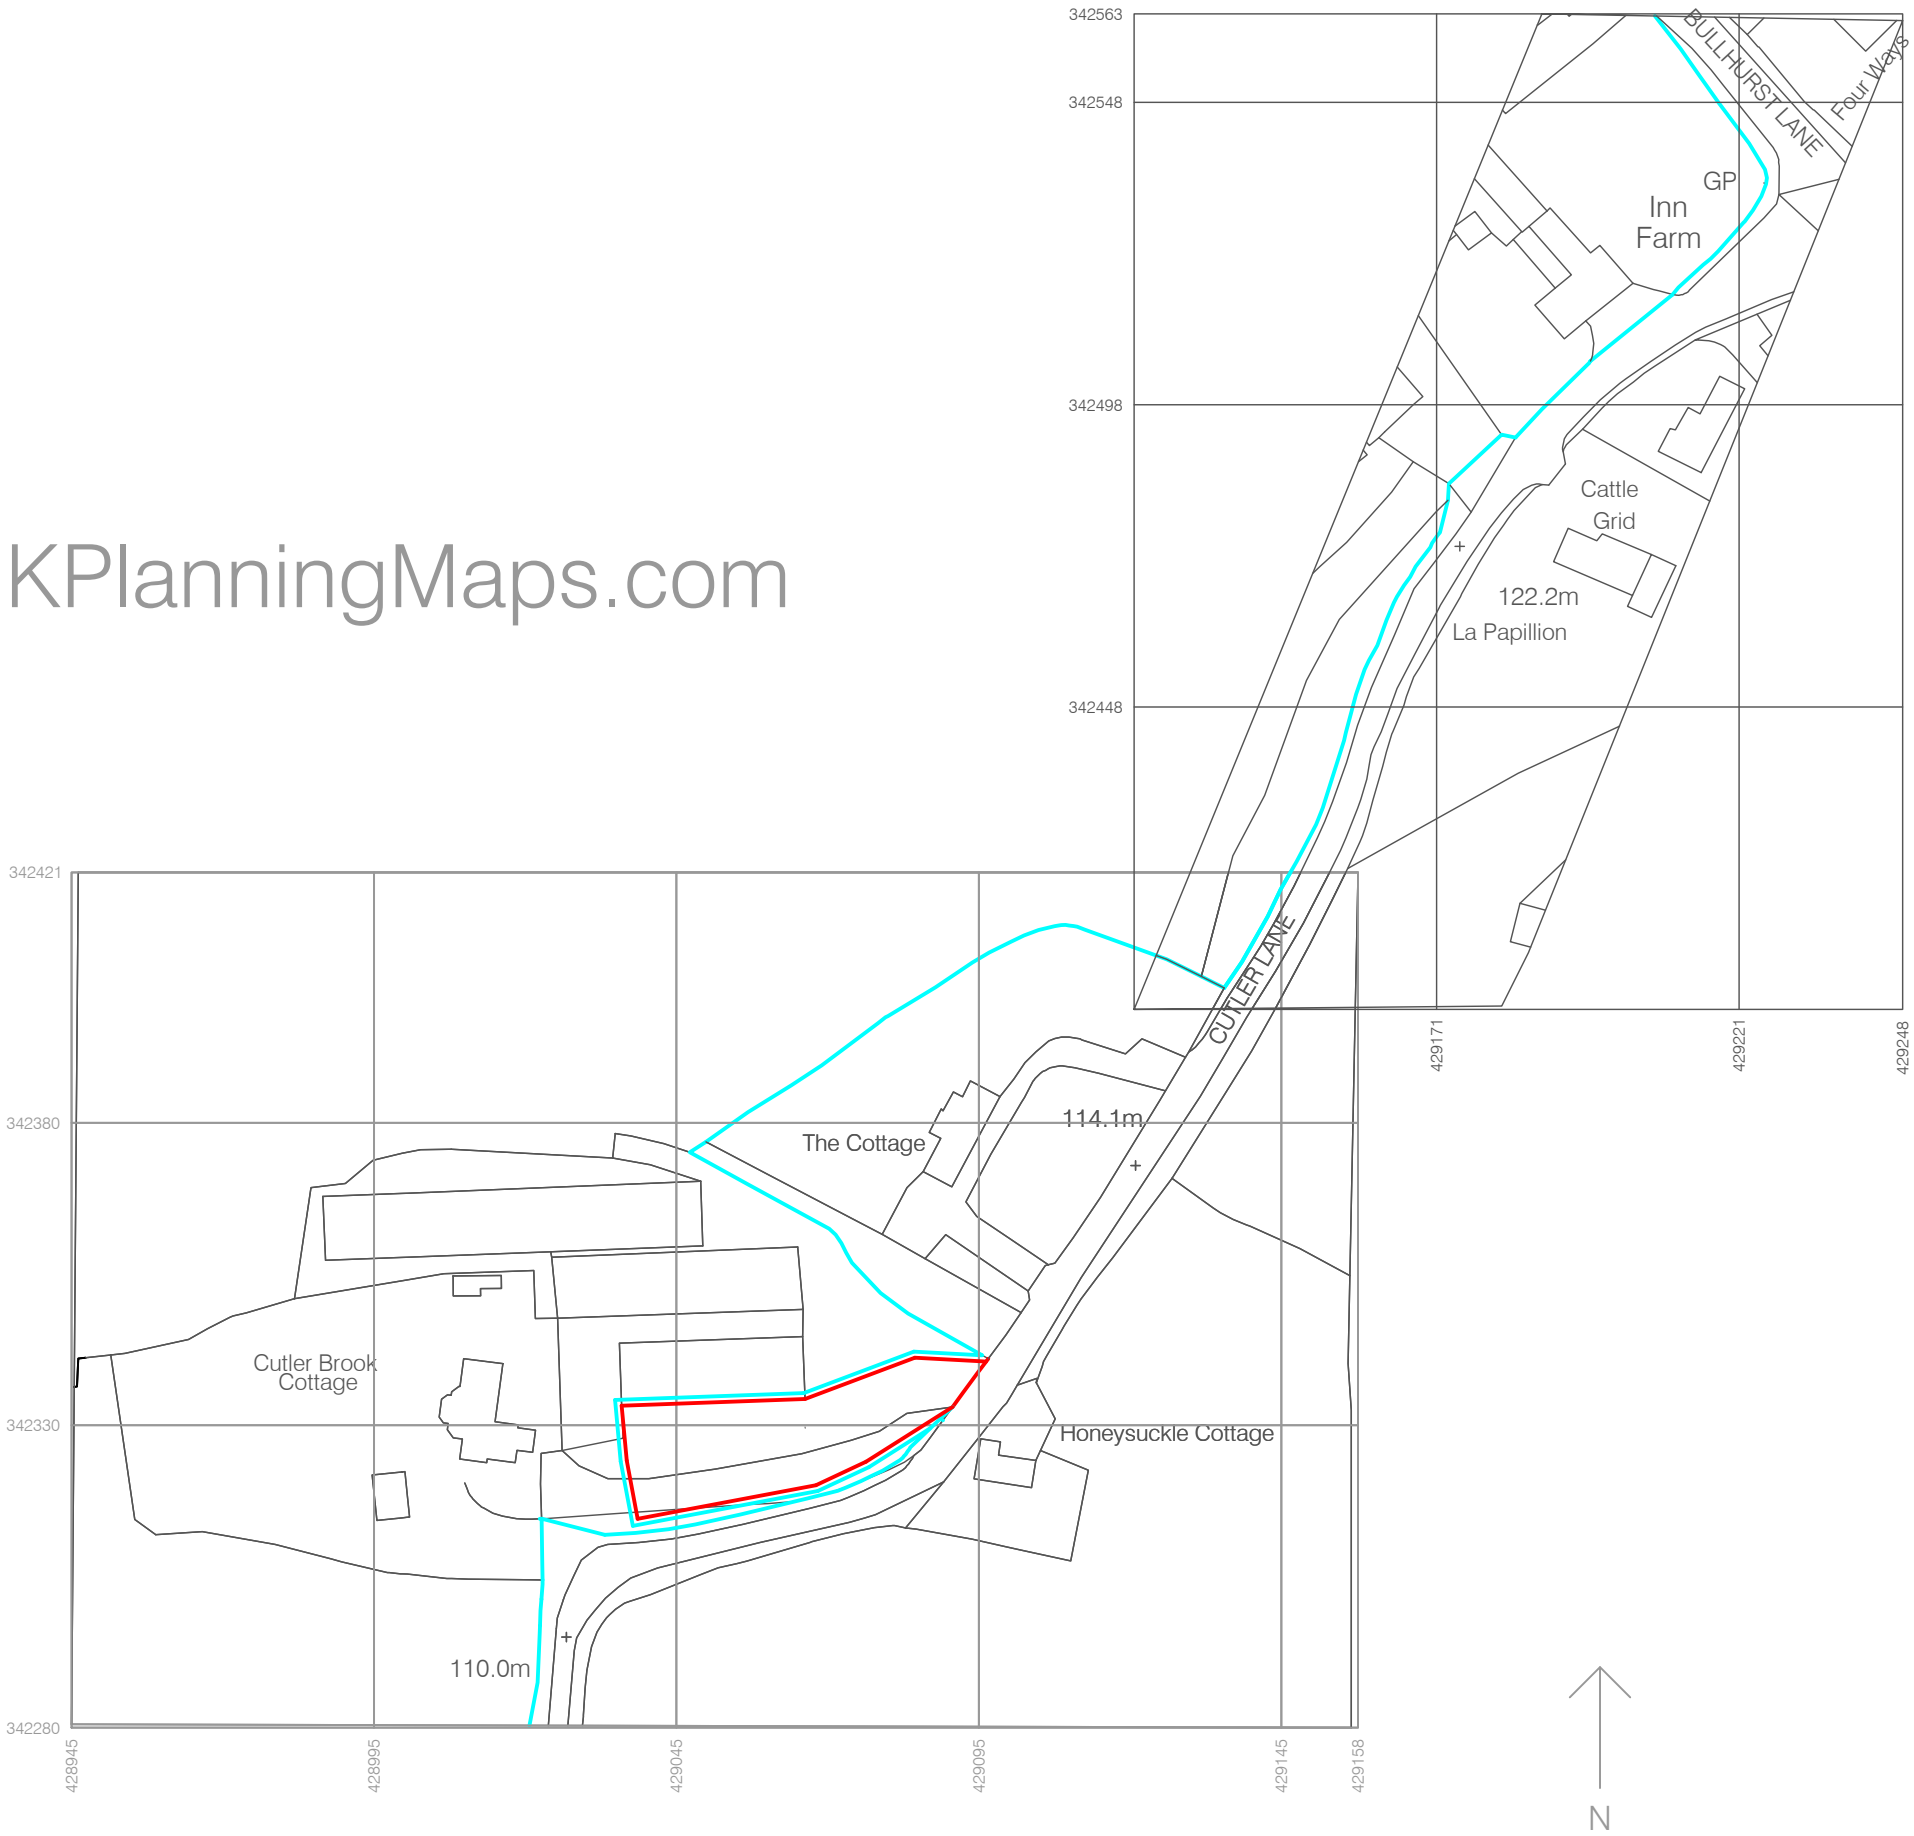

PROPOSED LOCATION PLAN - Scale 1:1250

Produced on 23 July 2020 from the Ordnance Survey National Geographic Database and incorporating surveyed revision available at this date.
This map shows the area bounded by 428945,342280 428945,342421 429158,342421 429158,342280
Reproduction in whole or part is prohibited without the prior permission of Ordnance Survey.
Crown copyright 2020. Supplied by copla ltd trading as UKPlanningMaps.com a licensed Ordnance Survey partner (100054135).
Data licenced for 1 year, expiring 23 July 2021. Unique plan reference: vx/484227/656907