




ROOF PLAN

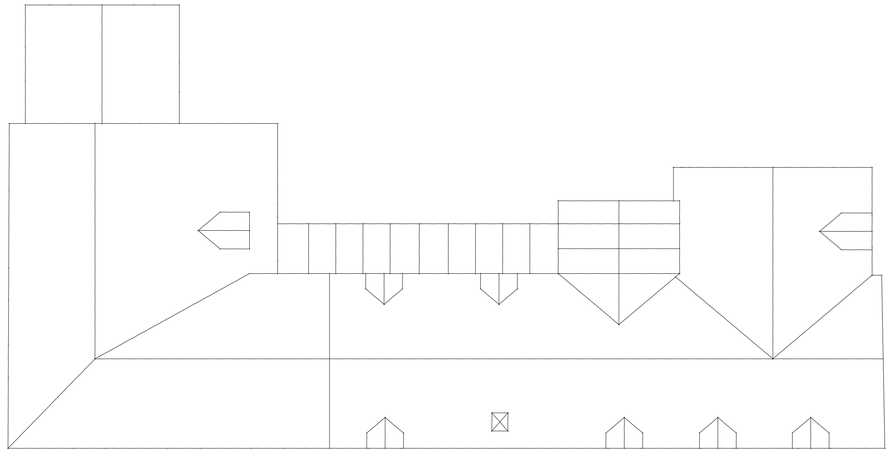


FIRST FLOOR PLAN

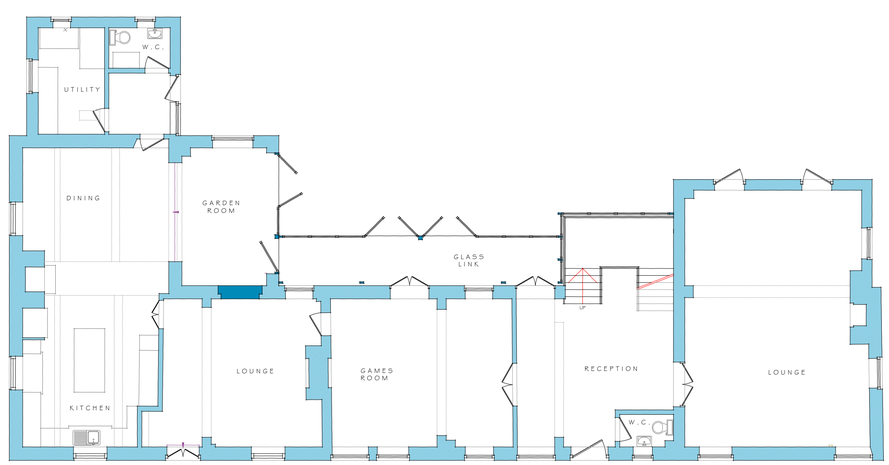

GROUND FLOOR PLAN

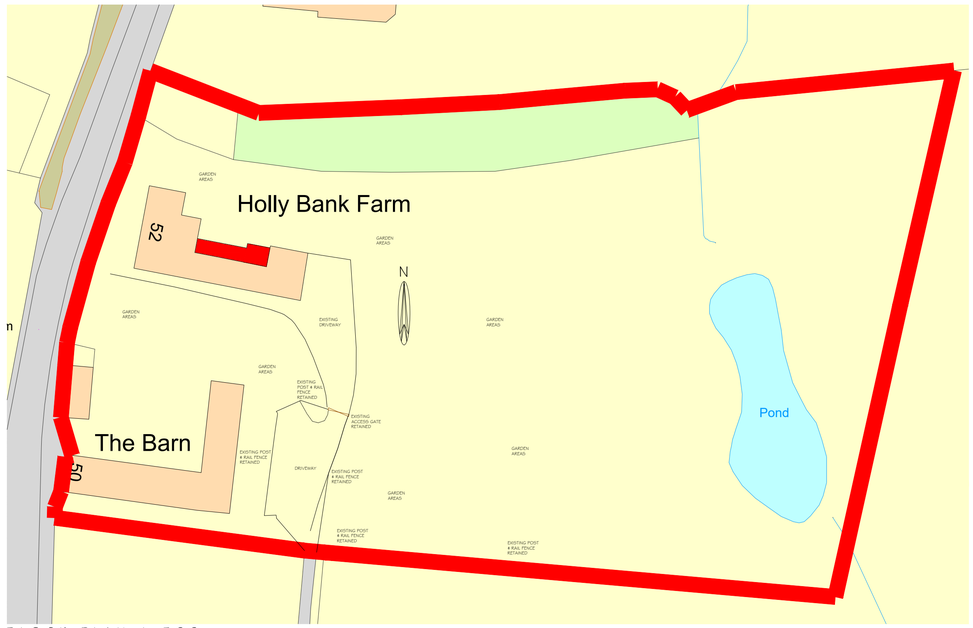

BLOCK PLAN 1:500

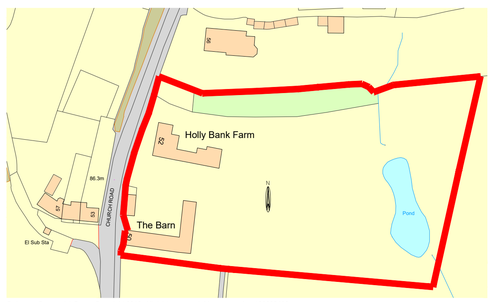

Ordnance Survey, (c) Crown Copyright 2019. All rights reserved. Licence number 100022432

SITE LOCATION PLAN 1:1250

0 2m 4m 6m 8m 10m 12m

SCALE BAR 1:100

bi Design Architecture

HEAD OFFICE
79 HIGH STREET, REPTON, DERBYSHIRE. DE65 6GF
T: 01283 754302

WEST MIDLANDS OFFICE
42A HIGH STREET, SUTTON COLDFIELD. B73 1UJ
T: 0121 354 9255

ENQUIRIES@BIDESIGN-ARCHITECTURE.CO.UK
WWW.BIDESIGN-ARCHITECTURE.CO.UK

PLEASE NOTE: USE FIGURED DIMENSIONS ONLY. CONTRACTOR TO CHECK ALL LEVELS AND DIMENSIONS ON SITE PRIOR TO WORKS COMMENCING AND REPORT AND DISCREPANCIES TO bi DESIGN ARCHITECTURE

Project:	Proposed extensions and alterations to existing dwelling at
Address:	Holly Bank Farm, Quarndon, DE22 5JB
Client:	Mr & Mrs King
Drawing:	Planning - Plans
Job Ref:	1467K
Drawing No:	09
Drawn By:	AM
Check By:	LPG
Scale:	1:100, 1:500, 1:1250
Paper Size:	A1
Date:	03/07/2020

MEMBER OF THE CHARTERED INSTITUTE OF BUILDING
MEMBER OF THE CHARTERED INSTITUTE OF ARCHITECTURAL TECHNOLOGISTS
AFFILIATE MEMBER OF THE ROYAL INSTITUTE OF BRITISH ARCHITECTS




REAR ELEVATION



PARTIAL SIDE ELEVATION



SIDE ELEVATION

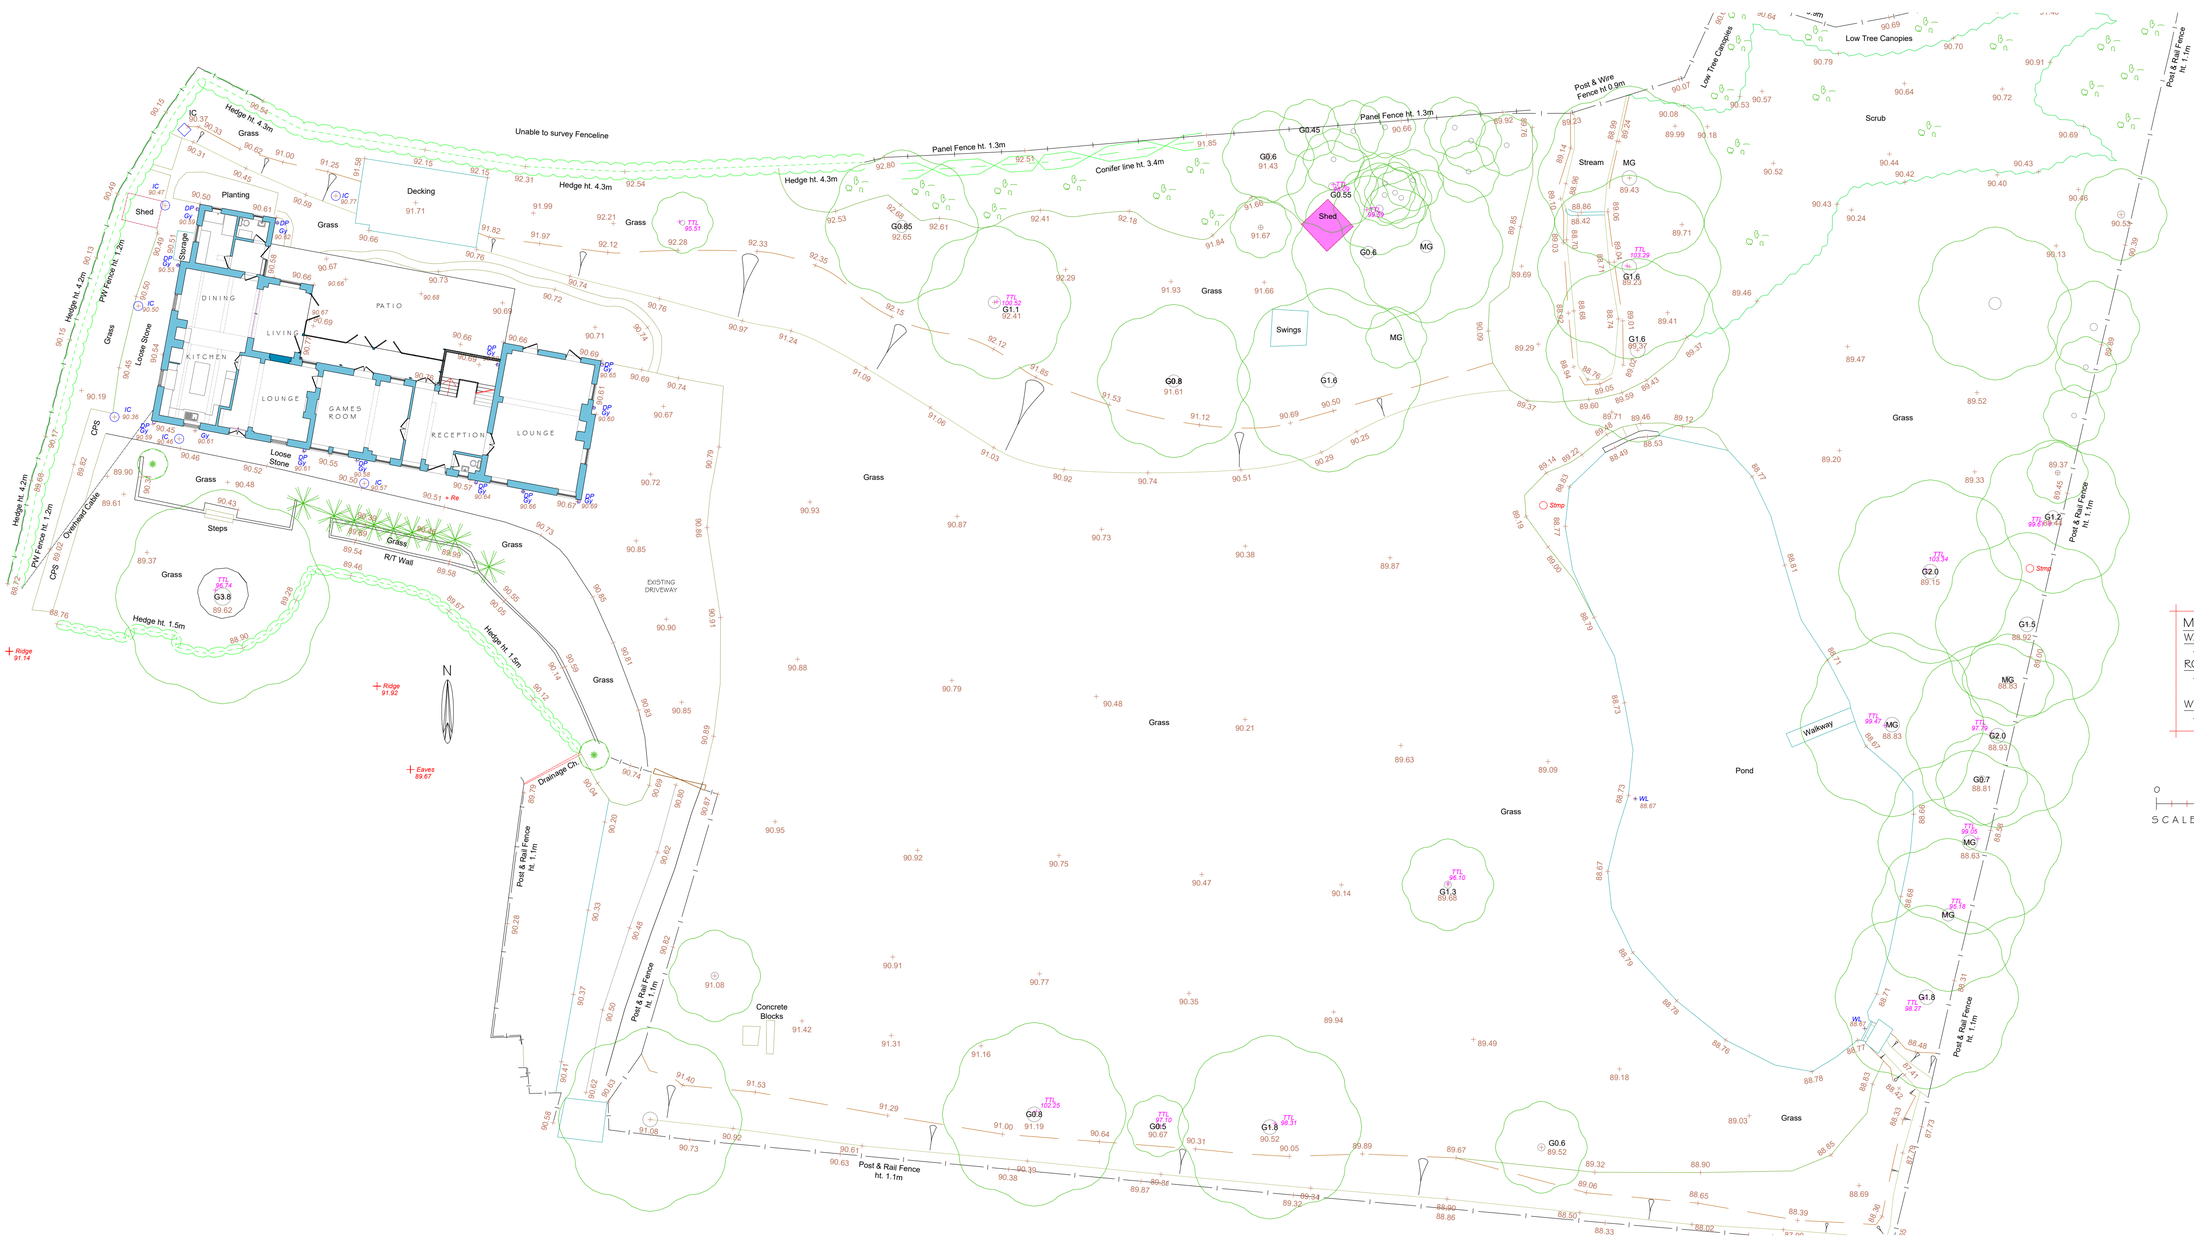

SITE PLAN 1:200

MATERIALS

WALLS:
- STEEL FRAME AND GLAZING

ROOF:
- STEEL FRAME AND GLAZING / RECLAIMED ROOF TILES OVER PARTIAL TILED ROOF

WINDOWS & DOORS:
- STEEL FRAME

0 2m 4m 6m 8m 10m 12m

SCALE BAR 1:100

bi Design Architecture

HEAD OFFICE
76 HIGH STREET, REPTON, DERBYSHIRE, DE65 6GF
T: 01283 704592

WEST MIDLANDS OFFICE
42A HIGH STREET, SUTTON COLDFIELD, B72 1UJ
T: 0121 354 5255

ENQUIRIES@BIDESIGN-ARCHITECTURE.CO.UK WWW.BIDESIGN-ARCHITECTURE.CO.UK

PLEASE NOTE: USE FIGURED DIMENSIONS ONLY. CONTRACTOR TO CHECK ALL LEVELS AND DIMENSIONS ON SITE PRIOR TO WORKS COMMENCING AND REPORT AND DISCREPANCIES TO BI DESIGN ARCHITECTURE

Project:	Proposed extensions and alterations to existing dwelling at
Address:	Holly Bank Farm, Quarndon, DE22 5JB
Client:	Mr & Mrs King
Drawing:	Planning - Site Plan & Elevations
Job Ref:	1467K
Drawing No:	10
Drawn By:	AM
Check By:	LPG
Scale:	1:100, 1:200
Paper Size:	A1
Date:	03/07/2020

MEMBER OF THE CHARTERED INSTITUTE OF BUILDING
MEMBER OF THE CHARTERED INSTITUTE OF ARCHITECTURAL TECHNOLOGISTS
AFFILIATE MEMBER OF THE ROYAL INSTITUTE OF BRITISH ARCHITECTS