

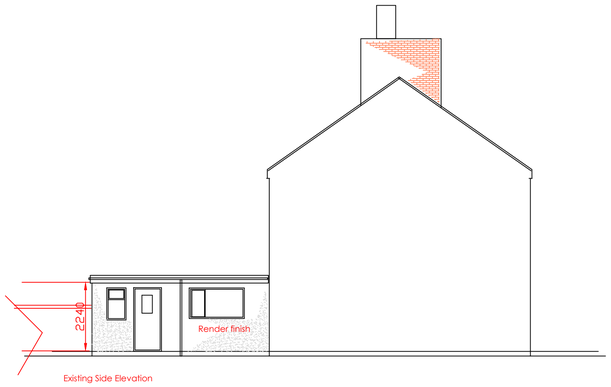



Existing Side Elevation

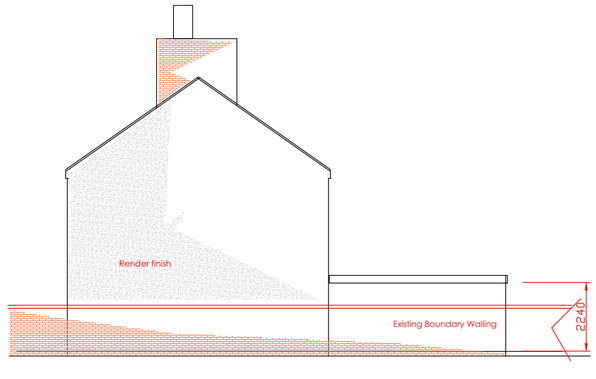


Existing Side Elevation

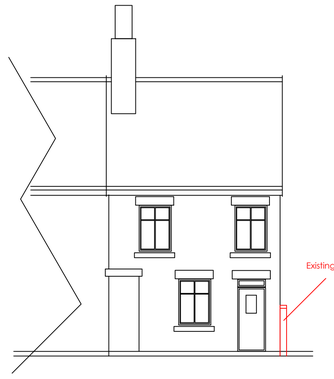


Existing Front Elevation

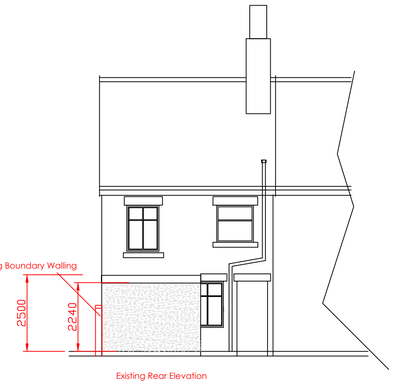


Existing Rear Elevation

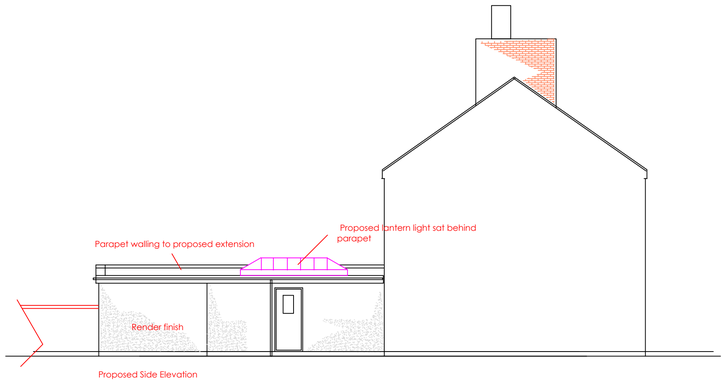


Proposed Side Elevation

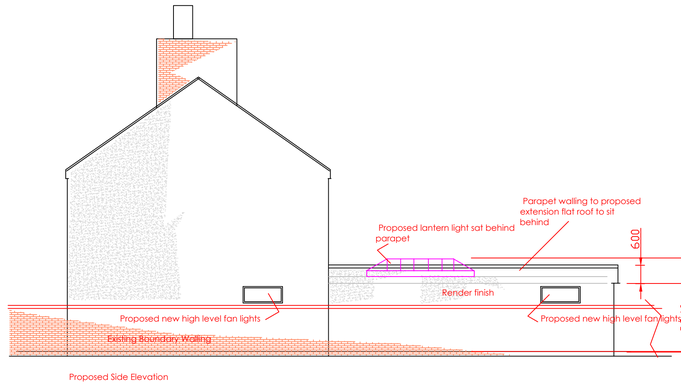

Proposed Side Elevation

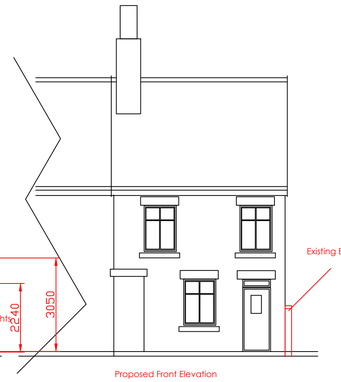

Proposed Front Elevation

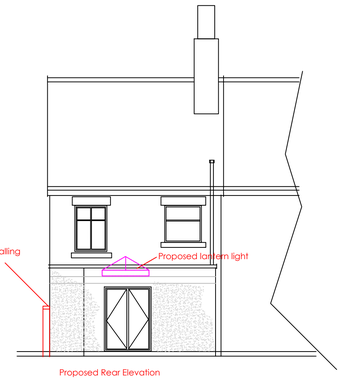

Proposed Rear Elevation

Planning Drawings ONLY

simongee Designs Ltd.
Architectural & Property Consultant

Simon Gee Designs
13 Church Street
Lambley
Nottingham
NG4 4QB

Simon Gee owns the copyright ⓒ of this drawing which is not to be copied, reproduced or disclosed to a third party without written permission of Simon Gee

Client: Mr & Mrs Phillips

Address: 50 Cromford Road,
Langley Mill,
Nottingham.
NG16 4EW

Project: Proposed Extension

Title: Elevations

Drawn by: Simon Gee Designs
Date: 02:08:2020
Job No. CR-2020-01
Scale: 1:100 @ A1

DO NOT SCALE, FOR REFERENCE ONLY