
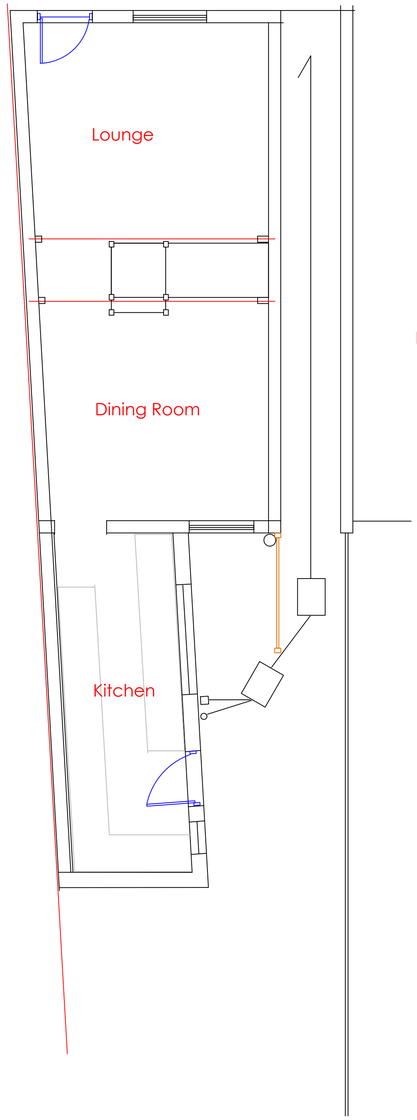


Existing Floor Plan

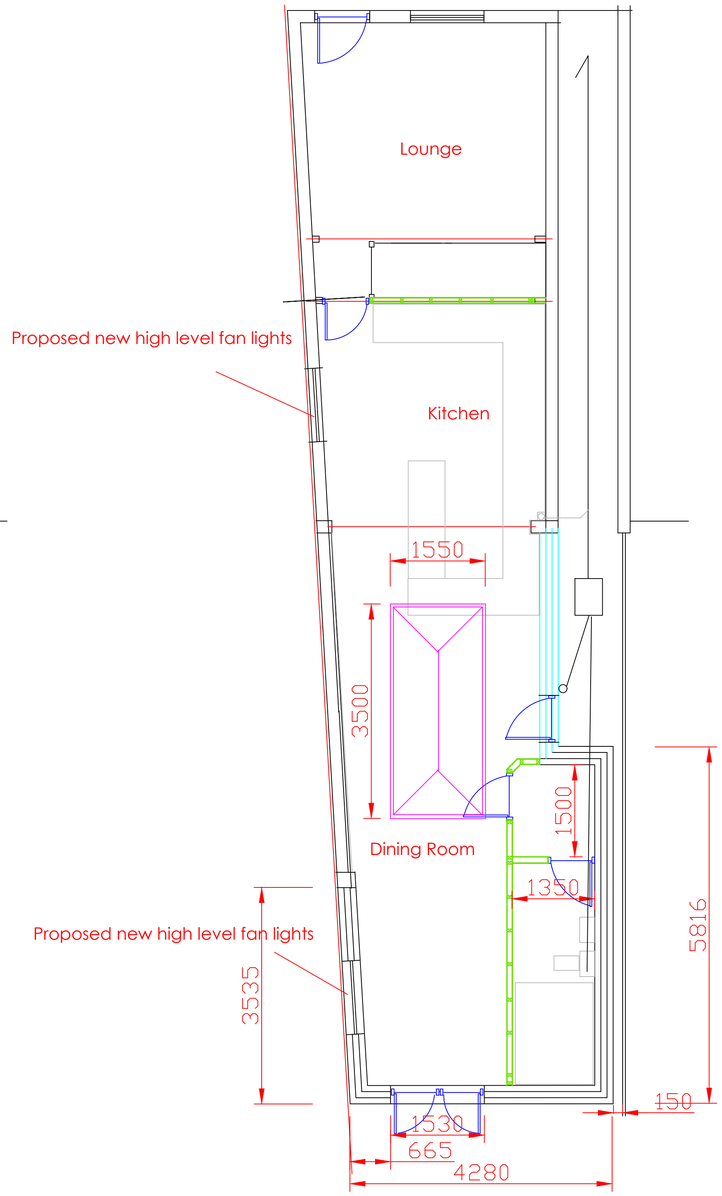

Proposed Floor Plan

Planning Drawings ONLY

simongee Designs Ltd.
Architectural & Property Consultant

Simon Gee Designs
13 Church Street
Lambley
Nottingham
NG4 4QB

Simon Gee owns the copyright © of this drawing which is not to be copied, reproduced or disclosed to a third party without written permission of Simon Gee

Client: Mr & Mrs Phillips

Address: 50 Cromford Road,
Langley Mill,
Nottingham.
NG16 4EW

Project: Proposed Extension

Title: Floor Plans

Drawn by: Simon Gee Designs
Date: 02:08:2020
Job No. CR-2020-02
Scale: 1:50 @ A1

DO NOT SCALE, FOR REFERENCE ONLY