
Revision			Date
REV	A	Amended to Planners Comments	31.03.2020
REV	B	Amendment to red line	24.04.2020FCL

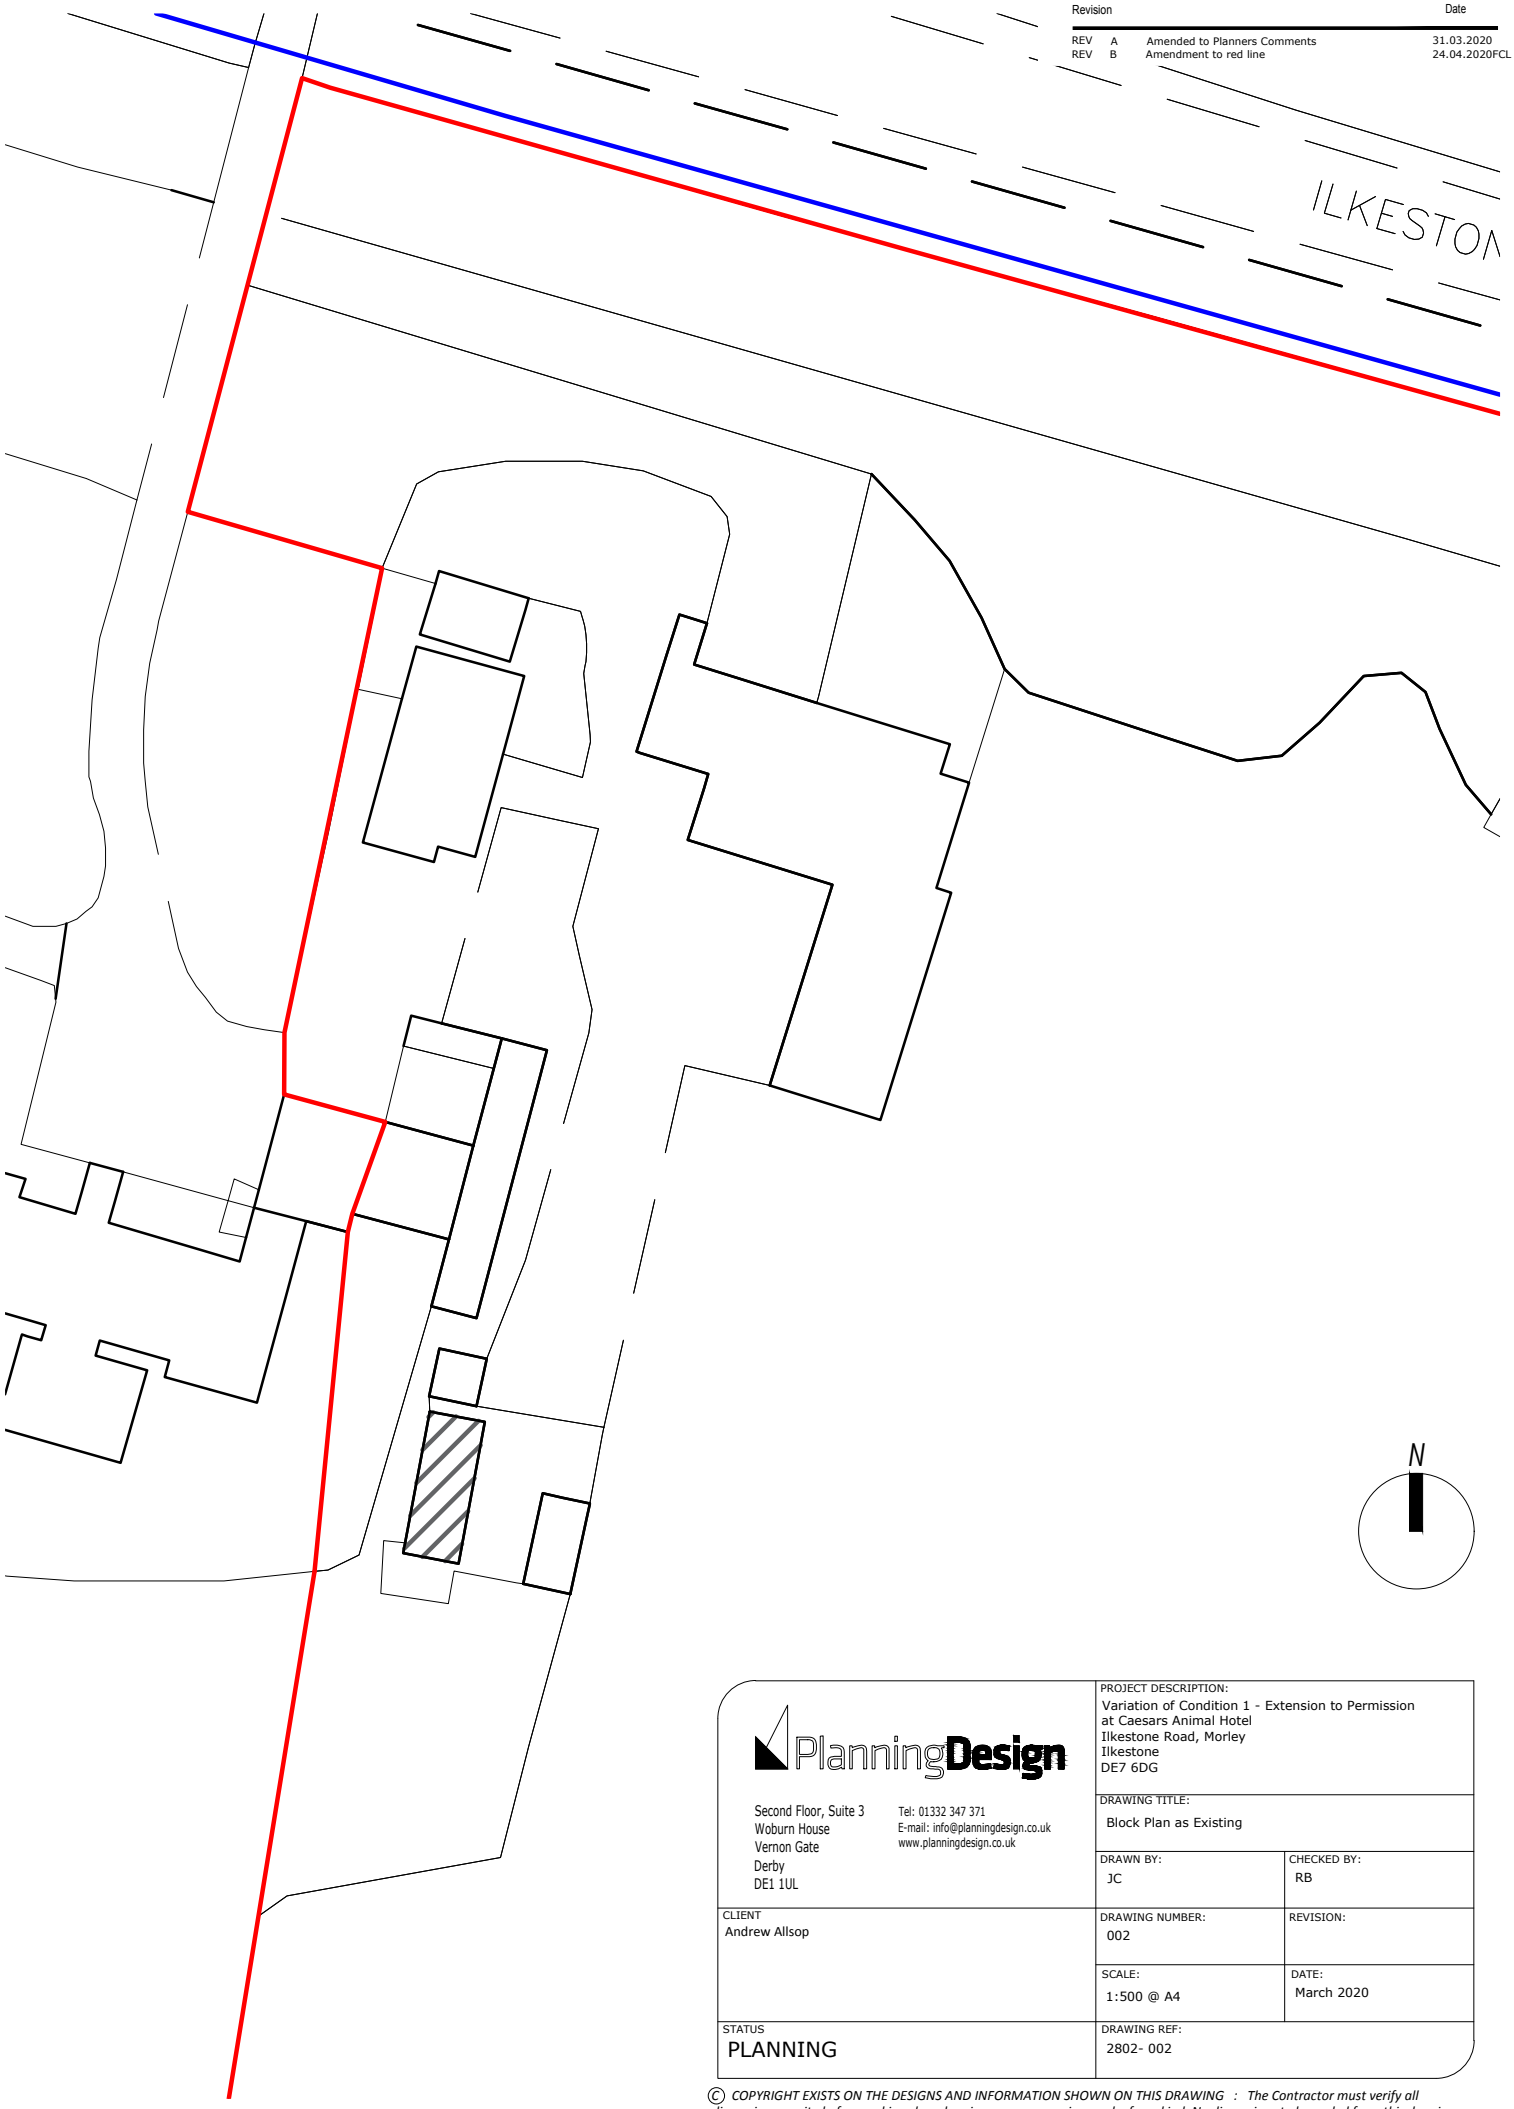

PlanningDesign

Second Floor, Suite 3
Woburn House
Vernon Gate
Derby
DE1 1UL

Tel: 01332 347 371
E-mail: info@planningdesign.co.uk
www.planningdesign.co.uk

PROJECT DESCRIPTION:
Variation of Condition 1 - Extension to Permission at Caesars Animal Hotel
Ilkestone Road, Morley
Ilkestone
DE7 6DG

DRAWING TITLE:
Block Plan as Existing

DRAWN BY:	CHECKED BY:
JC	RB

CLIENT
Andrew Allsop

DRAWING NUMBER:	REVISION:
002	

SCALE:	DATE:
1:500 @ A4	March 2020

STATUS
PLANNING

DRAWING REF:
2802- 002

© COPYRIGHT EXISTS ON THE DESIGNS AND INFORMATION SHOWN ON THIS DRAWING : The Contractor must verify all dimensions on site before making shop drawings or commencing work of any kind. No dimensions to be scaled from this drawing. Architect to be notified of any discrepancies in dimensions immediately