

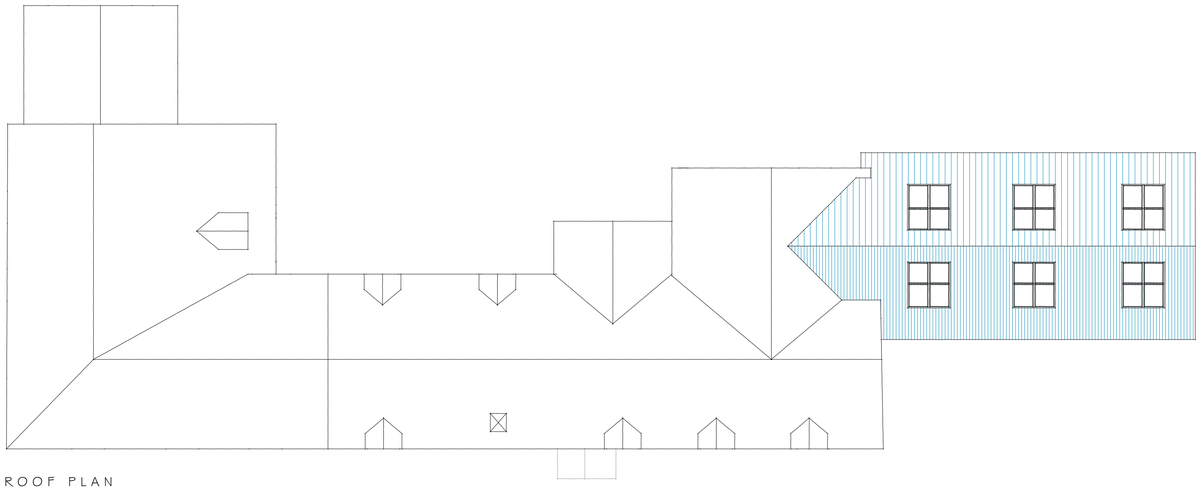



ROOF PLAN

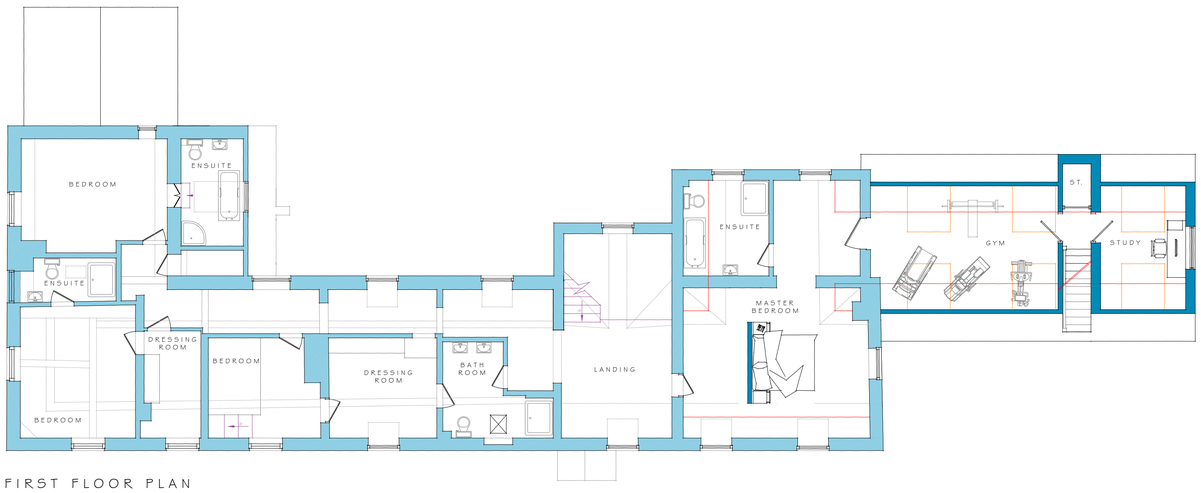



FIRST FLOOR PLAN

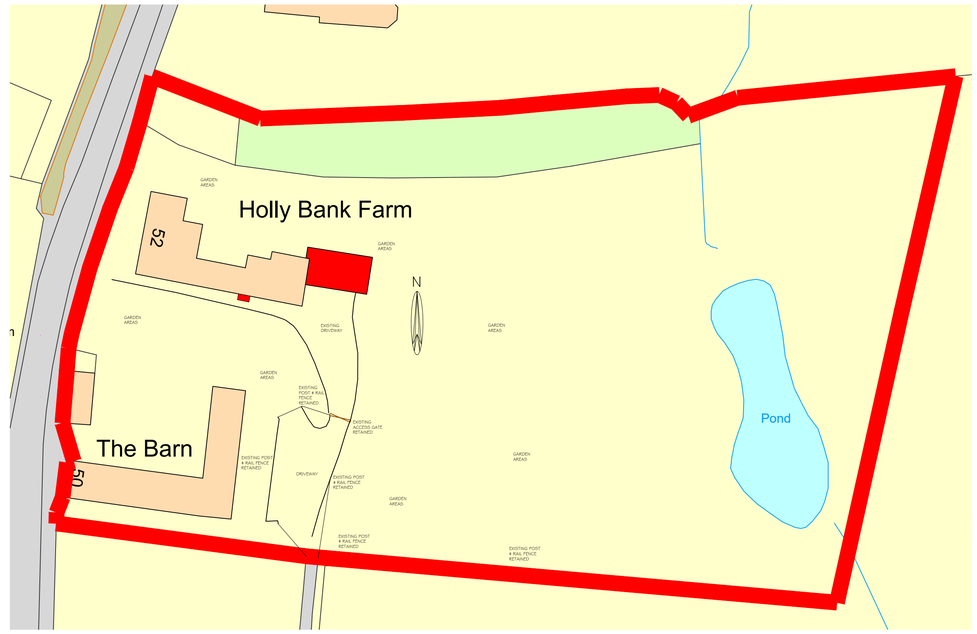


BLOCK PLAN 1:500

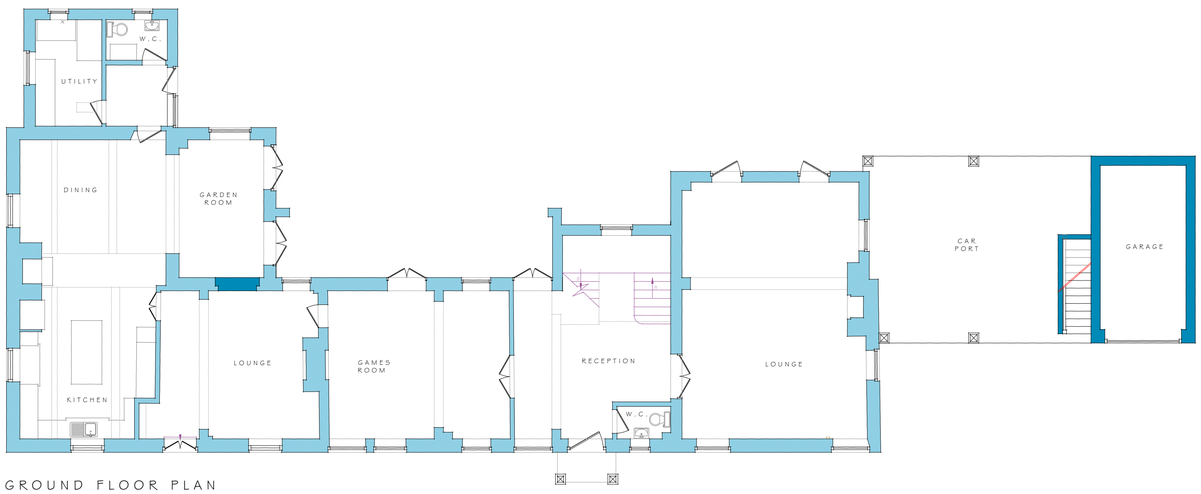


GROUND FLOOR PLAN

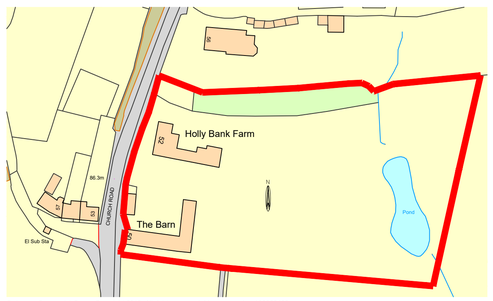


Ordnance Survey, (c) Crown Copyright 2019. All rights reserved. Licence number 100022432

SITE LOCATION PLAN 1:1250

0 2m 4m 6m 8m 10m 12m

SCALE BAR 1:100

bi Design Architecture

HEAD OFFICE
76 HIGH STREET, REPTON, DERBYSHIRE, DE65 6GF
T: 01283 704082

WEST MIDLANDS OFFICE
42A HIGH STREET, SUTTON COLDFIELD, B72 1UJ
T: 0121 354 5205

ENQUIRIES@BIDESIGN-ARCHITECTURE.CO.UK
WWW.BIDESIGN-ARCHITECTURE.CO.UK

PLEASE NOTE: USE FIGURED DIMENSIONS ONLY. CONTRACTOR TO CHECK ALL LEVELS AND DIMENSIONS ON SITE PRIOR TO WORKS COMMENCING AND REPORT AND DISCREPANCIES TO BI DESIGN ARCHITECTURE

Project: Proposed attached garage and front door porch at

Address: Holly Bank Farm, Quarndon, DE22 5JB

Client: Mr & Mrs King

Drawing: Planning - Plans

Job Ref: 1467K Drawing No: 11

Drawn By: AM Check By: LPG

Scale: 1:100, 1:500, 1:1250

Paper Size: A1 Date: 01/07/2020

MEMBER OF THE CHARTERED INSTITUTE OF BUILDING
MEMBER OF THE CHARTERED INSTITUTE OF ARCHITECTURAL TECHNOLOGISTS
AFFILIATE MEMBER OF THE ROYAL INSTITUTE OF BRITISH ARCHITECTS



FRONT ELEVATION




SIDE ELEVATION



SIDE ELEVATION



REAR ELEVATION

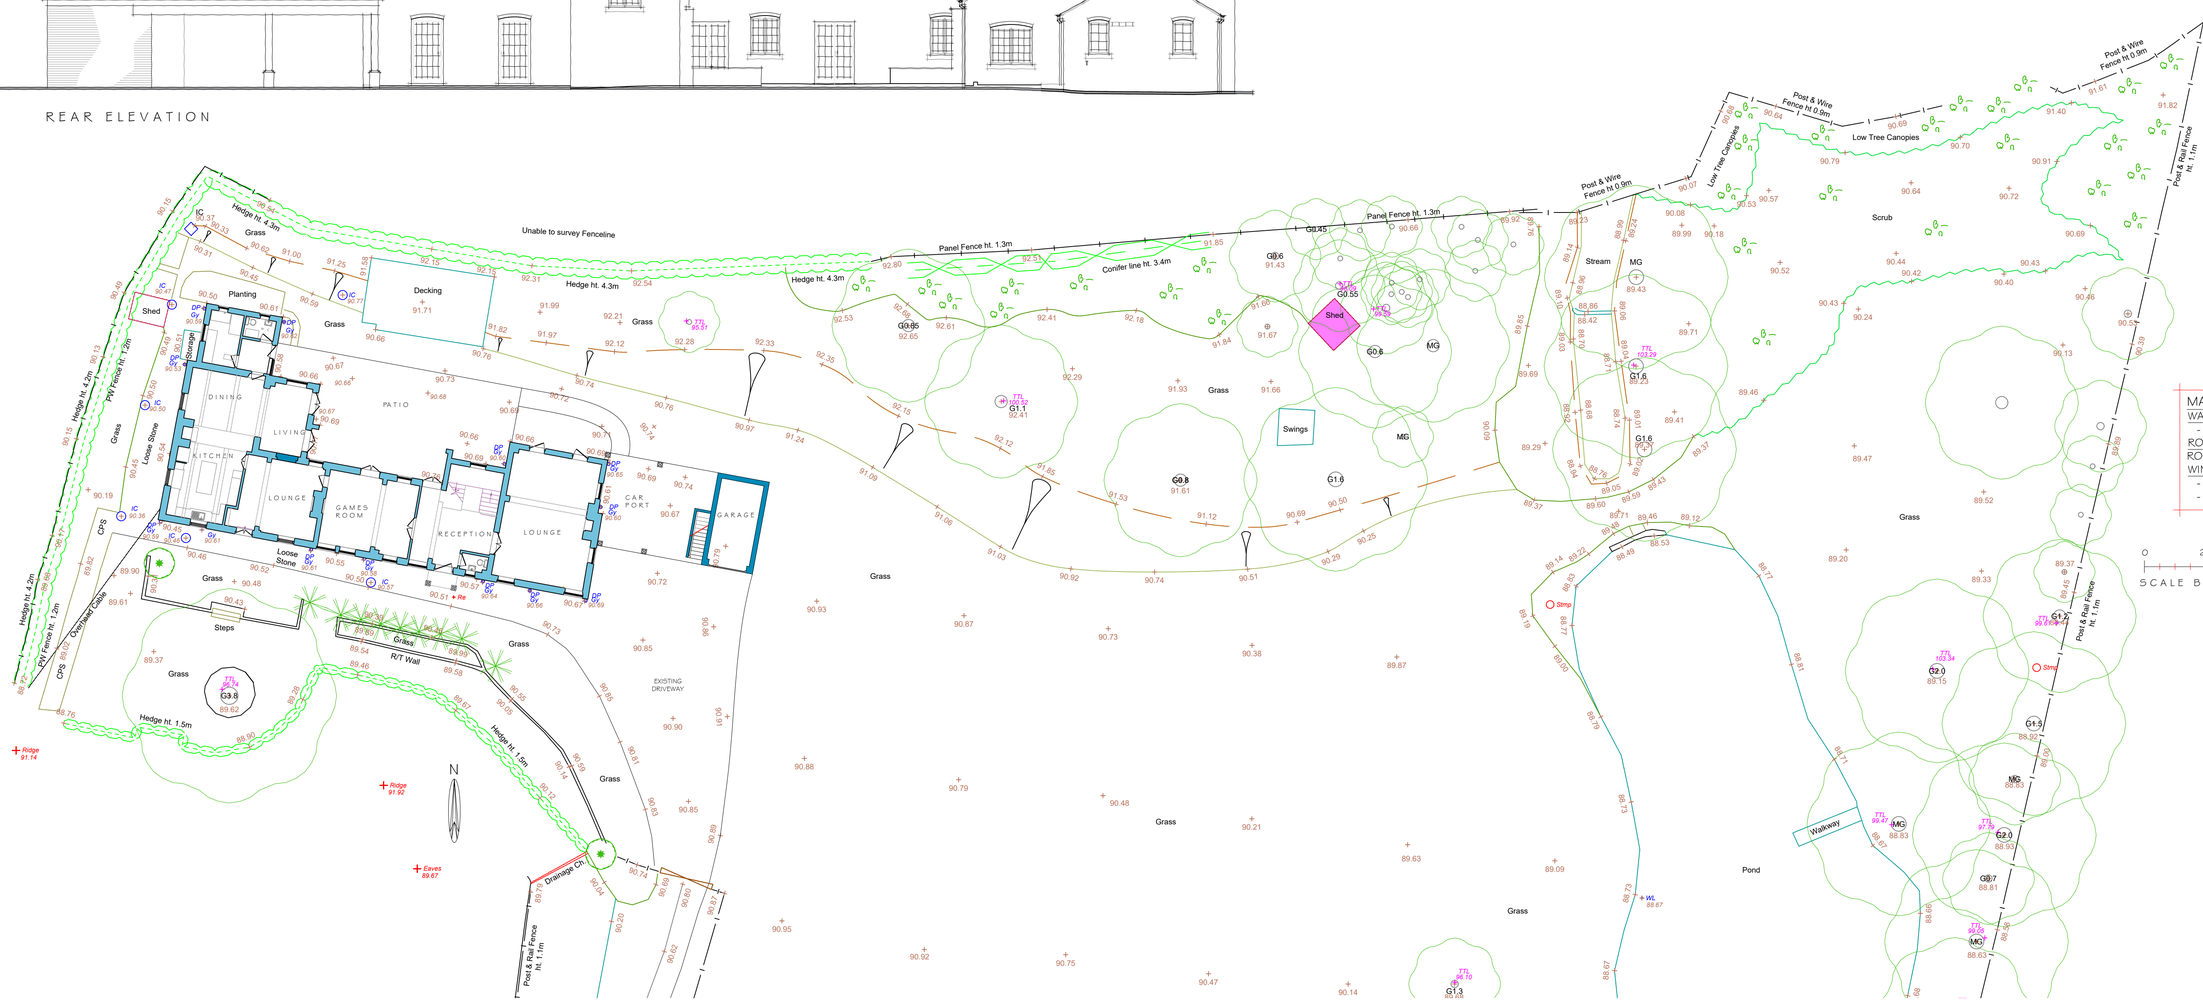


SITE PLAN 1:200

MATERIALS

WALLS:
- BRICK TO MATCH THE EXISTING DWELLING

ROOF:
ROOF TILES TO MATCH THE EXISTING DWELLING

WINDOWS & DOORS:
- STEEL FRAME WINDOWS
- VERTICAL PANEL TIMBER GARAGE DOOR

0 2m 4m 6m 8m 10m 12m

SCALE BAR 1:100


bi Design Architecture

HEAD OFFICE
79 HIGH STREET, REPTON, DERBYSHIRE, DE65 6GF
T: 01283 704082

WEST MIDLANDS OFFICE
42A HIGH STREET, SUTTON COLDFIELD, B73 1QJ
T: 0121 354 9205

ENQUIRIES@BIDESIGN-ARCHITECTURE.CO.UK WWW.BIDESIGN-ARCHITECTURE.CO.UK


PLEASE NOTE: USE FIGURED DIMENSIONS ONLY. CONTRACTOR TO CHECK ALL LEVELS AND DIMENSIONS ON SITE PRIOR TO WORKS COMMENCING AND REPORT ANY DISCREPANCIES TO BI DESIGN ARCHITECTURE

| | |
|---|---|
| Project: | Proposed attached garage and front door porch at |
| Address: | Holly Bank Farm, Quarndon, DE22 5JB |
| Client: | Mr & Mrs King |
| Drawing: | Planning - Site Plan & Elevations |
| Job Ref: | 1467K Drawing No: 12 |
| Drawn By: | AM Check By: LPG |
| Scale: | 1:100, 1:200 |
| Paper Size: | A1 Date: 01/07/2020 |


MEMBER OF THE CHARTERED INSTITUTE OF BUILDING
MEMBER OF THE CHARTERED INSTITUTE OF ARCHITECTURAL TECHNOLOGISTS
AFFILIATE MEMBER OF THE ROYAL INSTITUTE OF BRITISH ARCHITECTS