
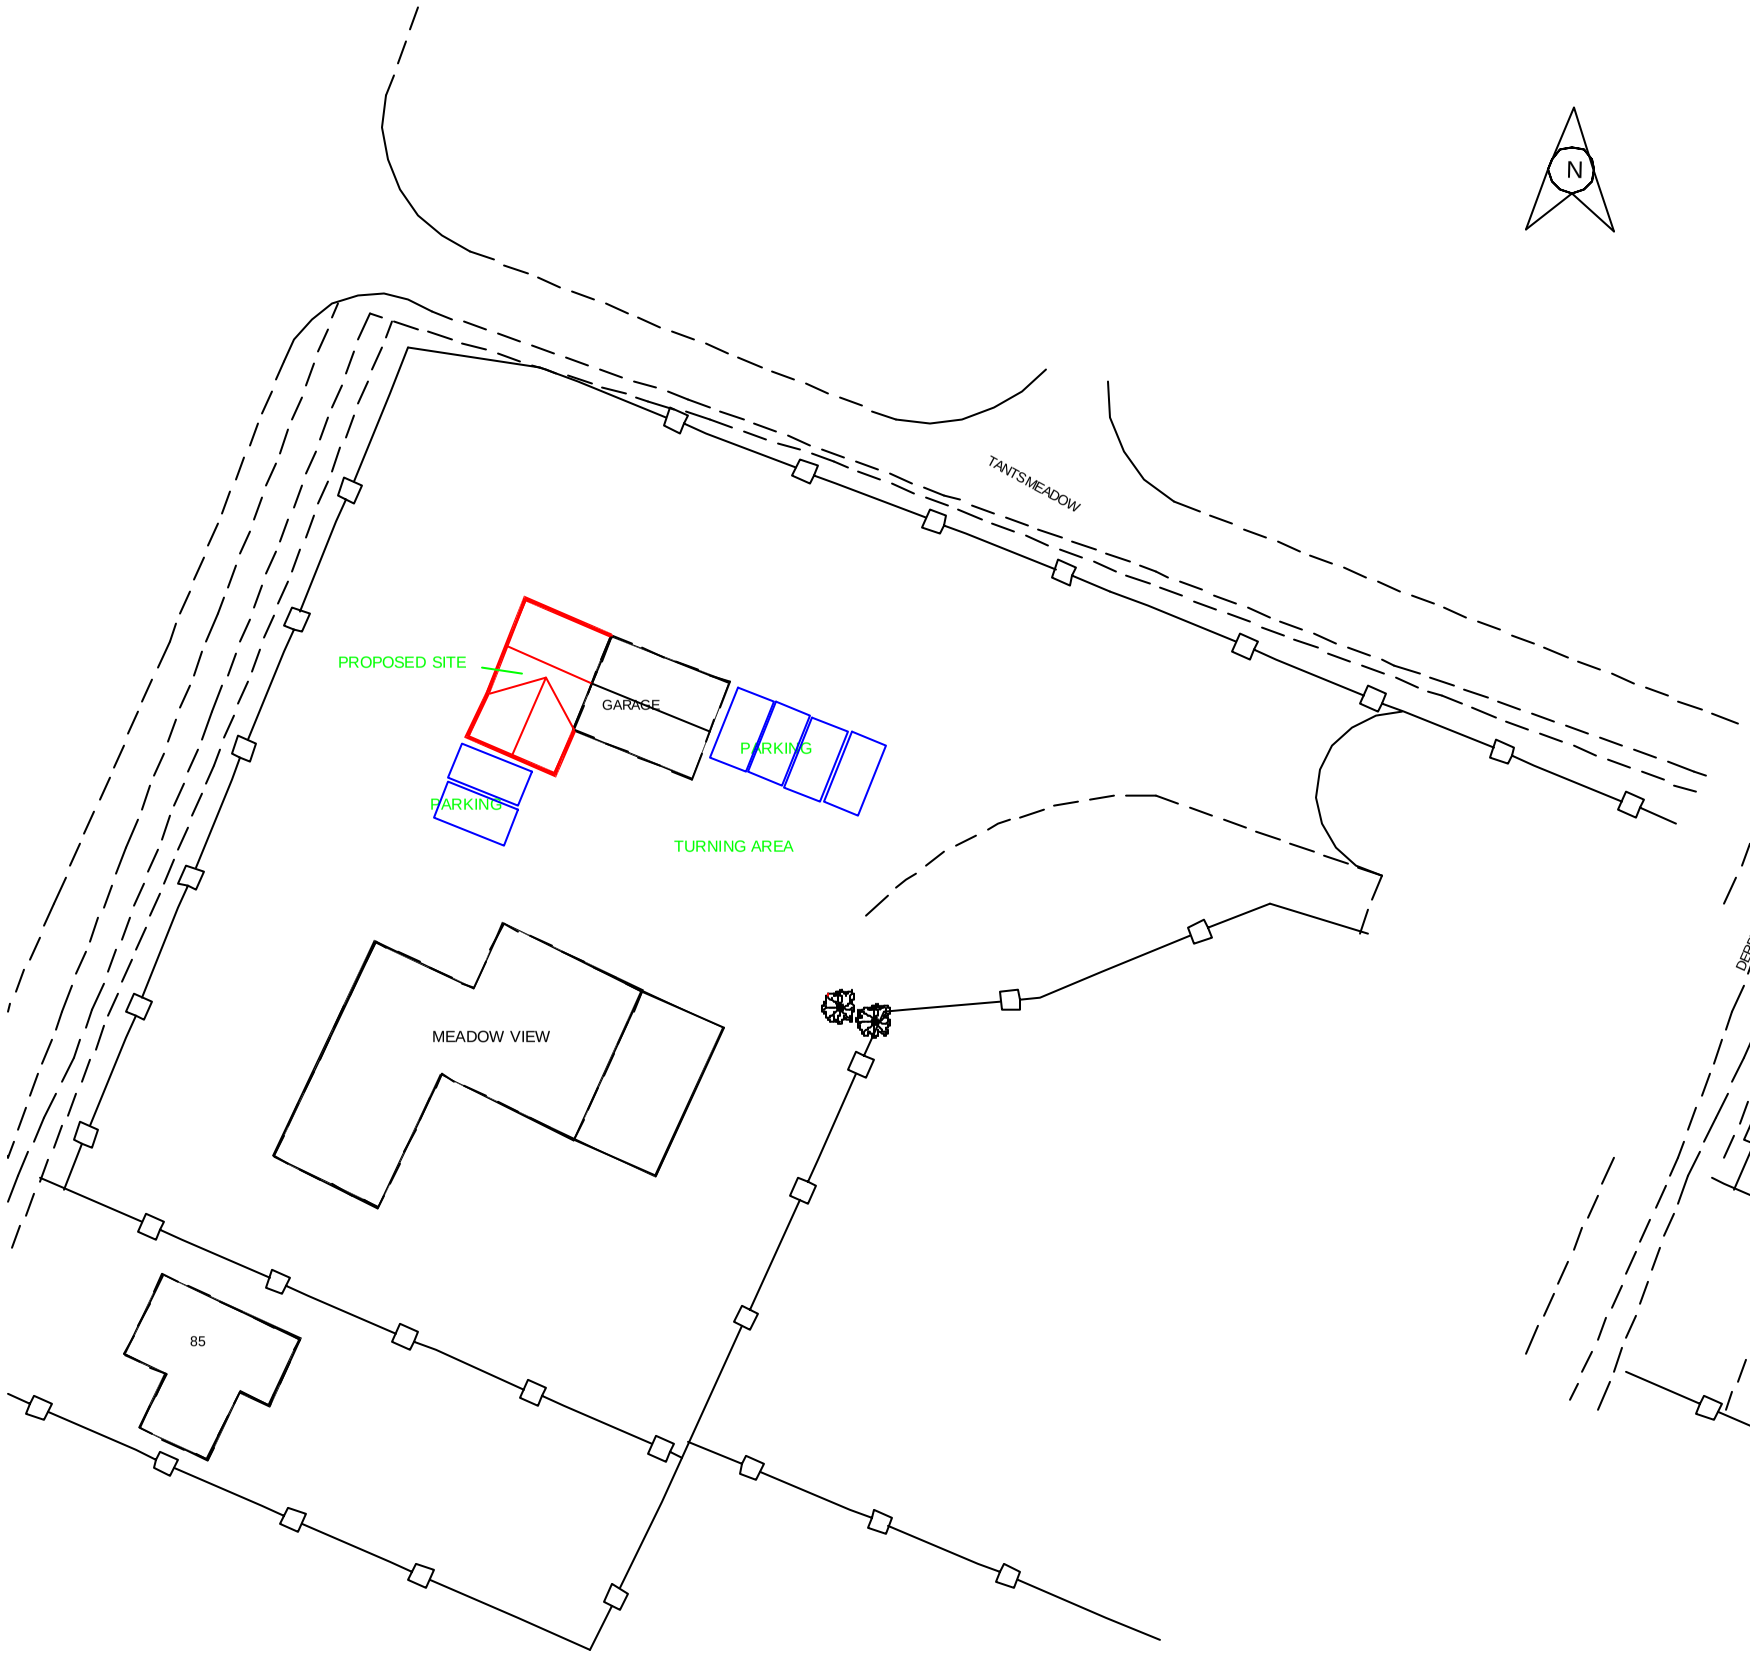


OPOSED BLOCK PLAN OF
EADOW VIEW, TANTS MEADOW, LOWER KILBURN
ALE 1-500

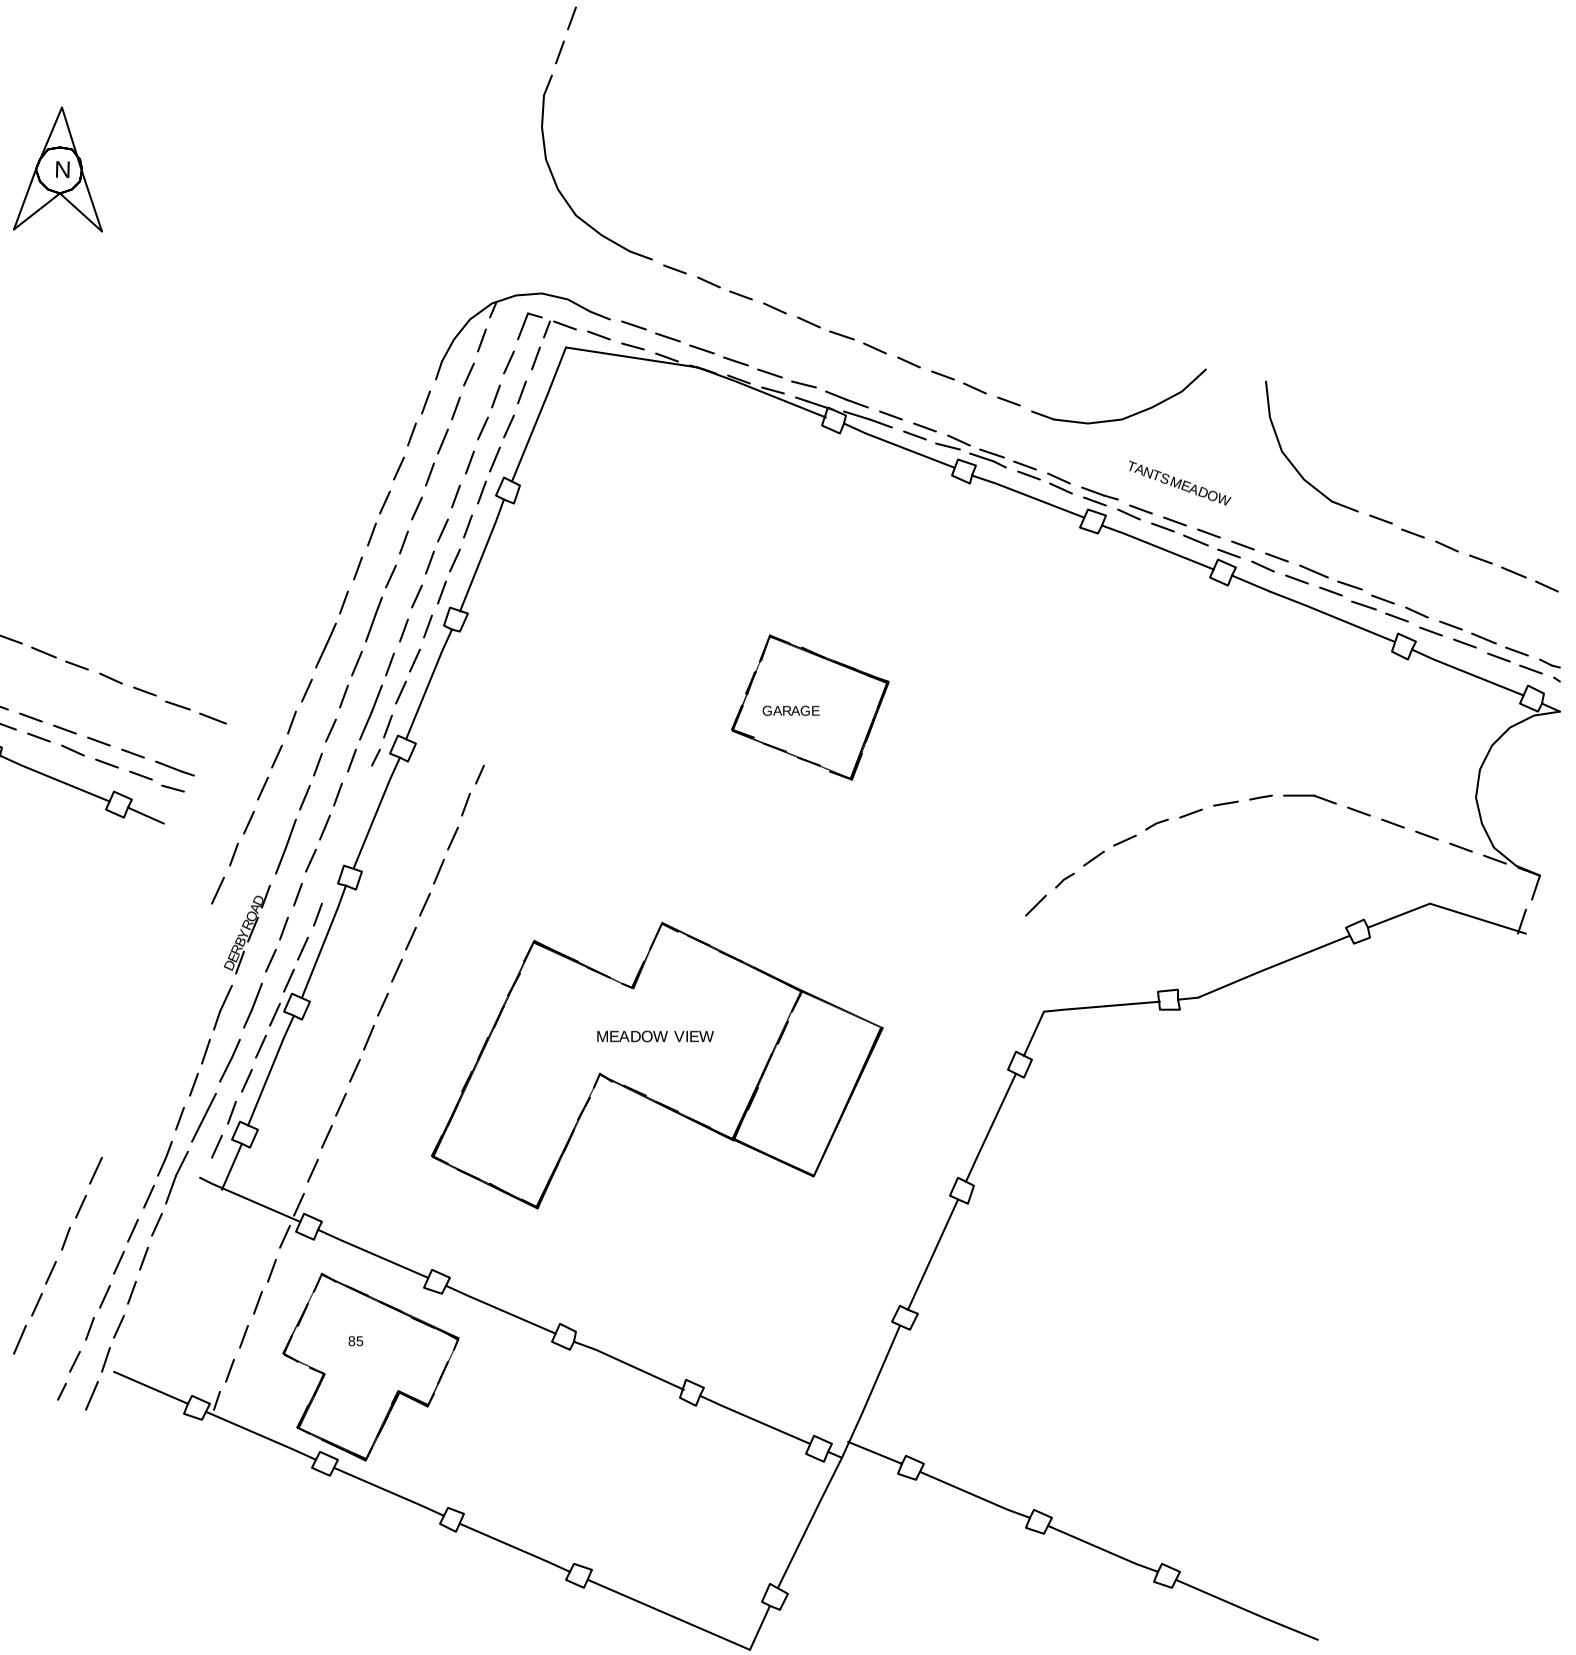

EXISTING BLOCK PLAN OF
MEADOW VIEW, TANTS MEADOW, LOWER KILBURN
SCALE 1-500