


PROPOSED DETAIL

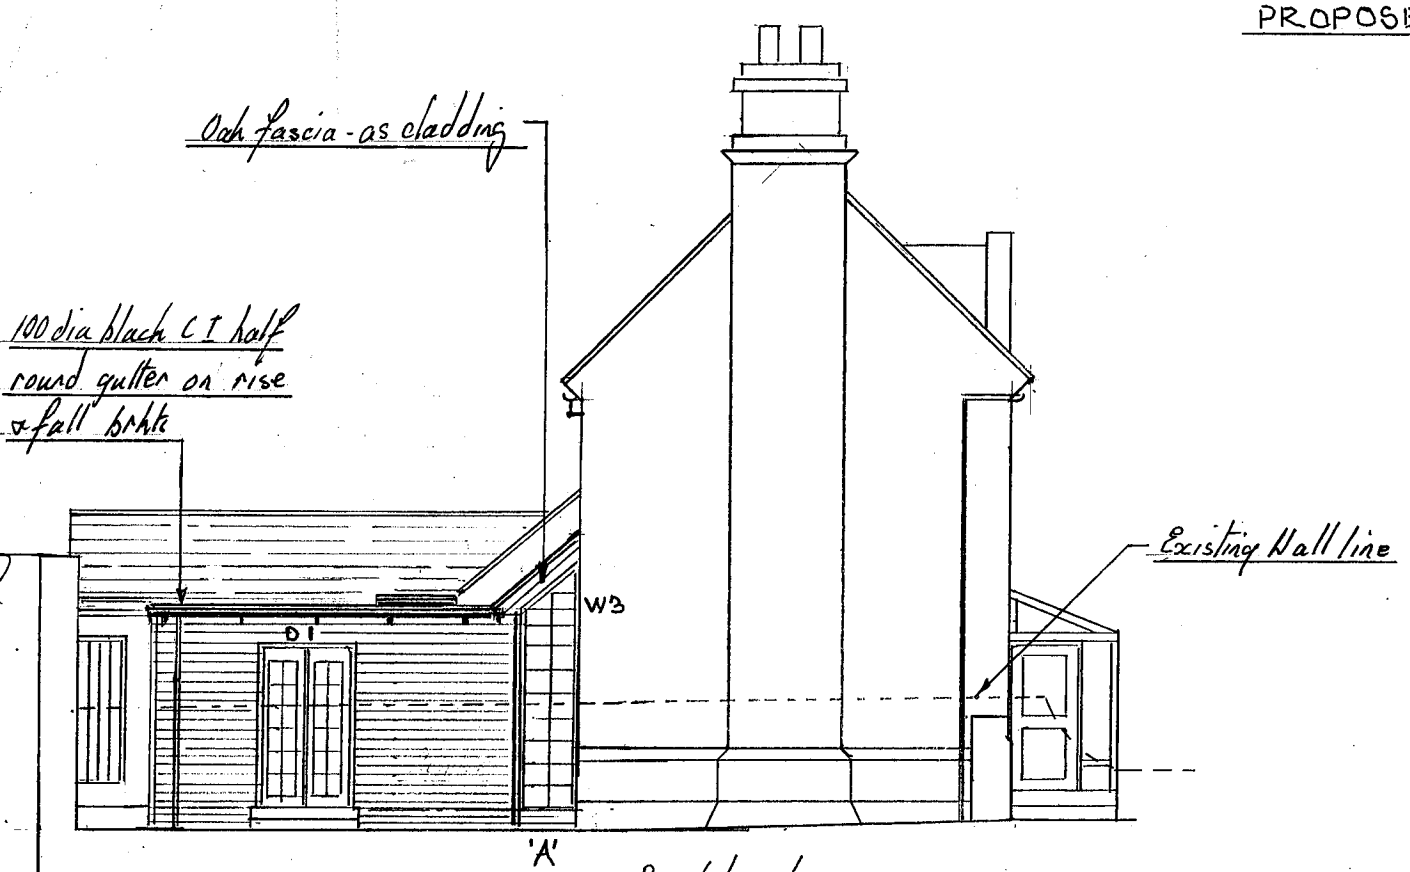

WEST ELEVATION

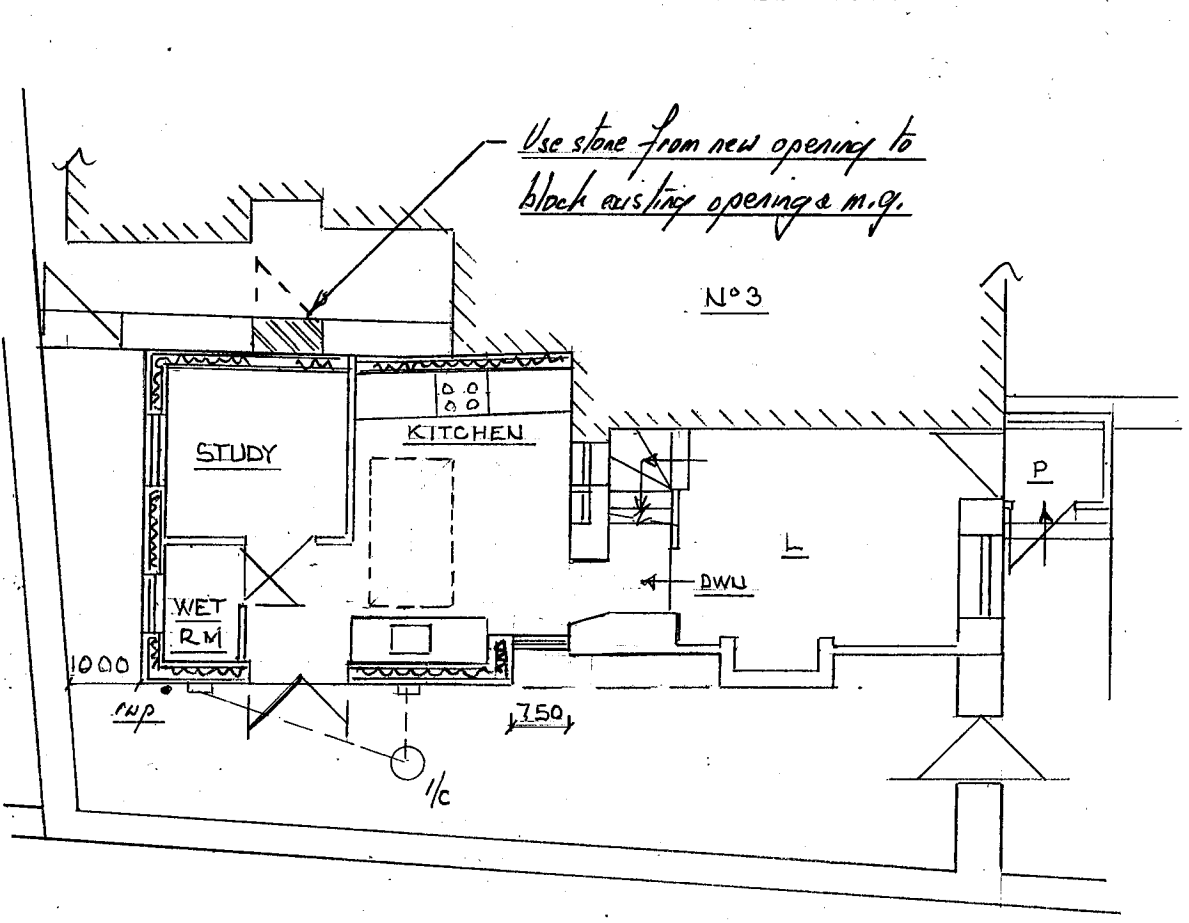


PLAN

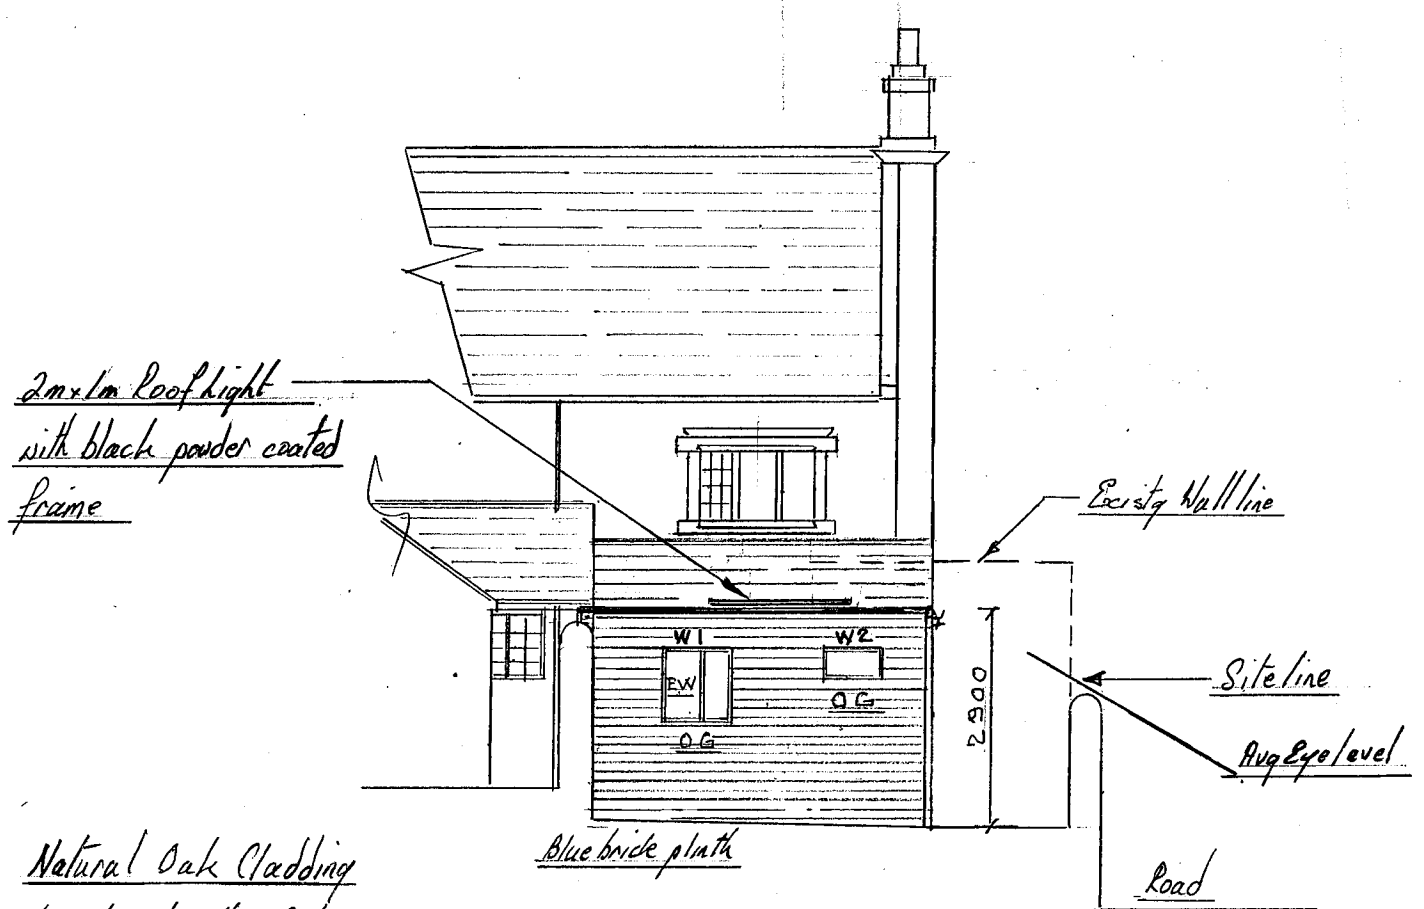

Natural Oak Cladding to external walls of the new extension - Colour BS 4800 - 00 A 09 Grey

NORTH ELEVATION

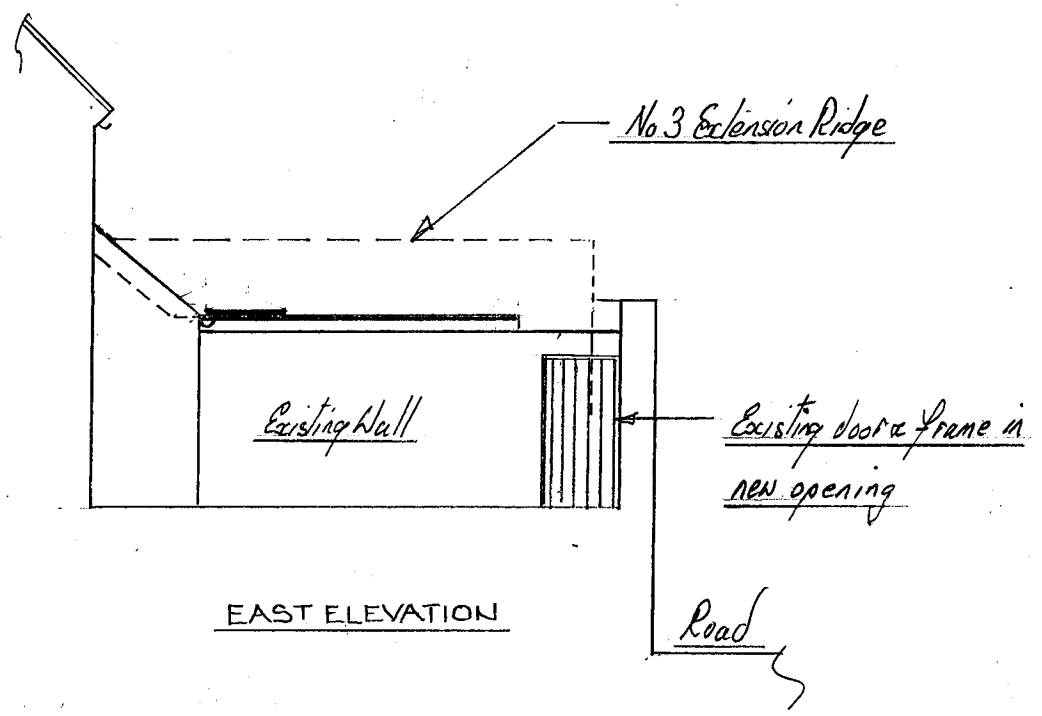


EAST ELEVATION

Philip C Anthony – Building Services Consultant 40 Uttoxeter Road, Mickleover, Derby. DE3 9GE
Tel. 01332 513539 mobile. 078701 48111 email phil48472@gmail.com


Project: *Proposed building work for Mr A Killick at 4 Makeney Yard Makeney Derbys DE56 0RS*

Scale: 1:20 & 1:2 at A3 **Drawing No. 0208-20 sheet 1 Rev 0**


EXISTING DETAIL

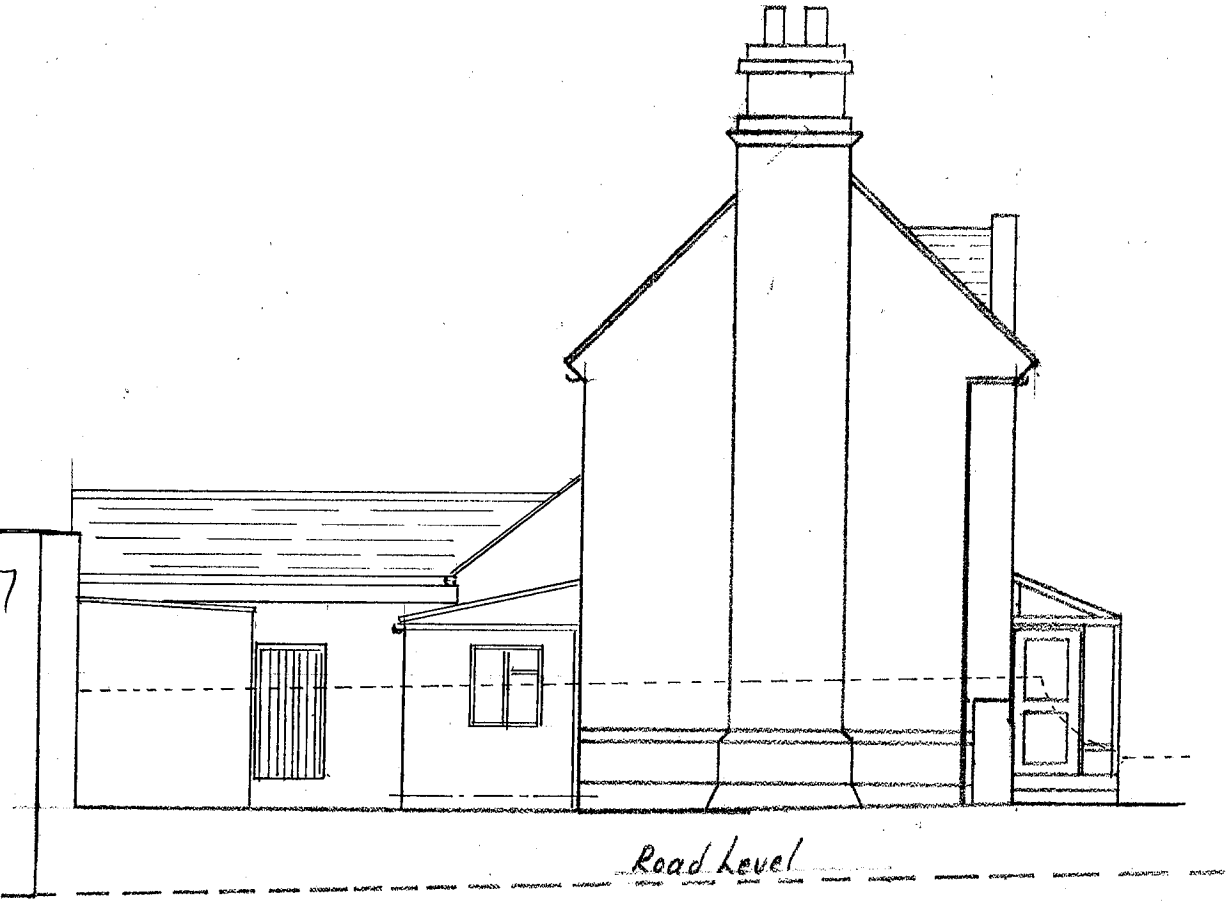

WEST ELEVATION

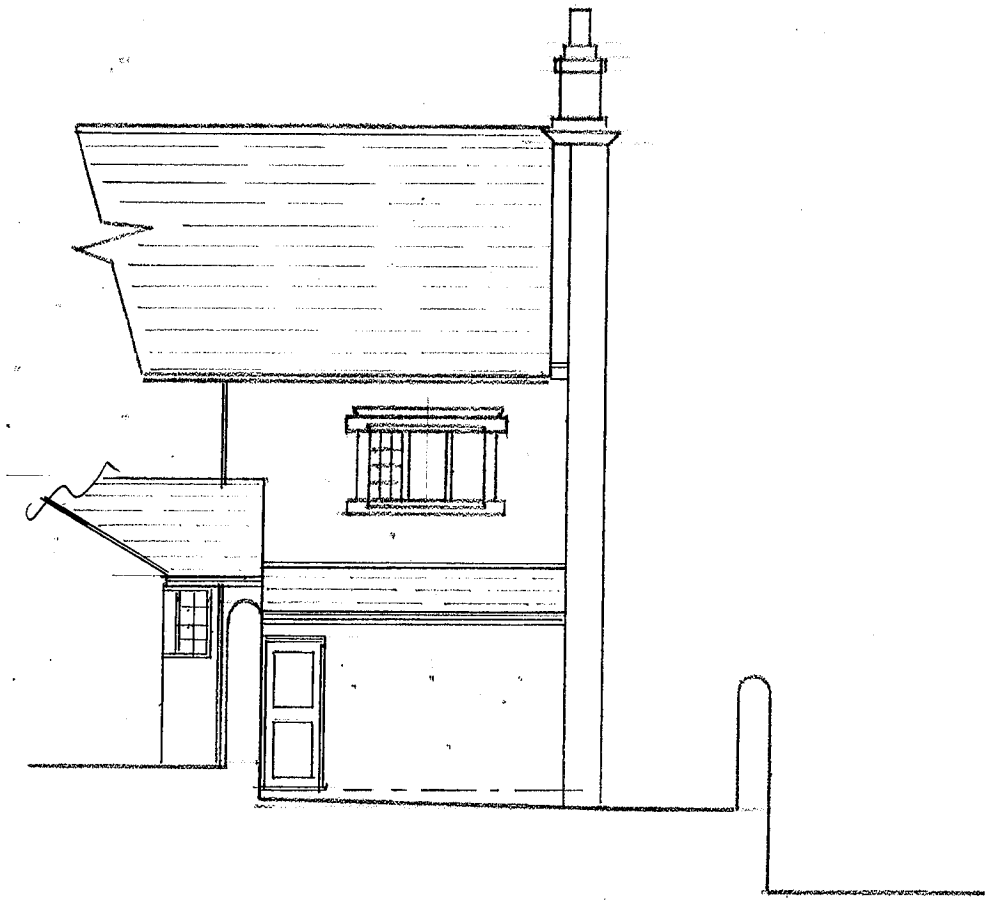

NORTH ELEVATION

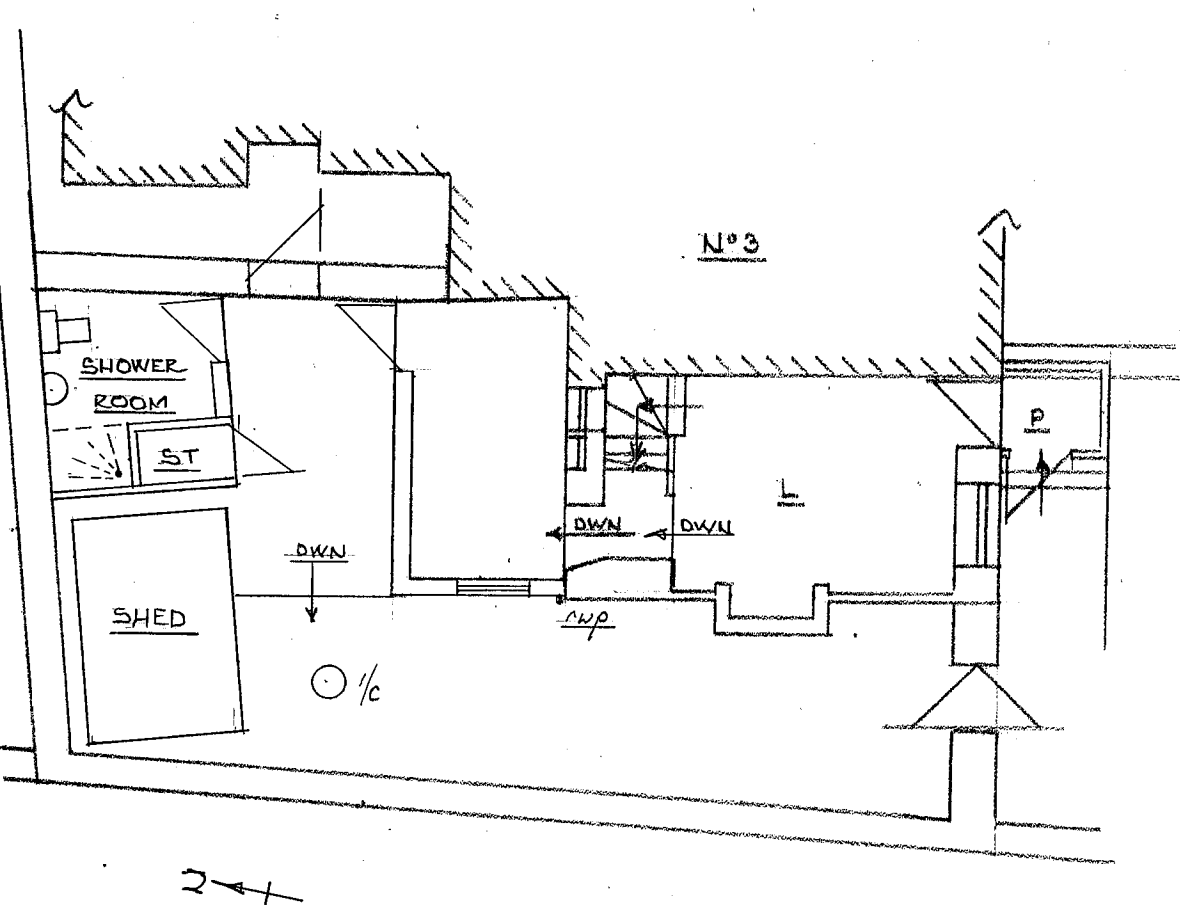


PLAN

Philip C Anthony – Building Services Consultant 40 Uttoxeter Road, Mickleover, Derby. DE3 9GE
Tel. 01332 513539 mobile. 078701 48111 email phil48472@gmail.com


Project: *Proposed building work for Mr A Killick at 4 Makeney Yard Makeney Derbys DE56 0RS*

Scale: 1:20 & 1:2 at A3 ***Drawing No. 0208-20 sheet 2 Rev 0***

W1

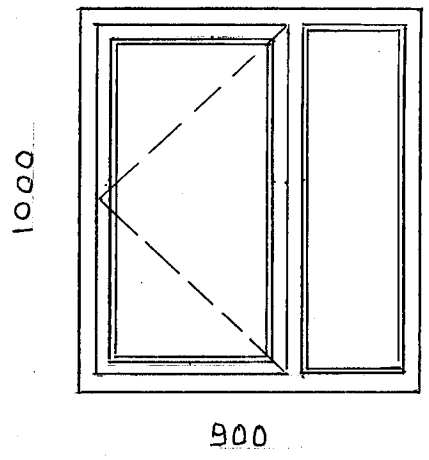


W2

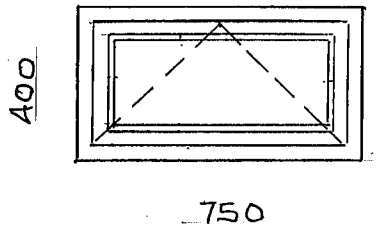


Windows doors & frames painted
BS 4800 12 C 37 Green

All windows & doors set back from external surface by 50 mm

W3

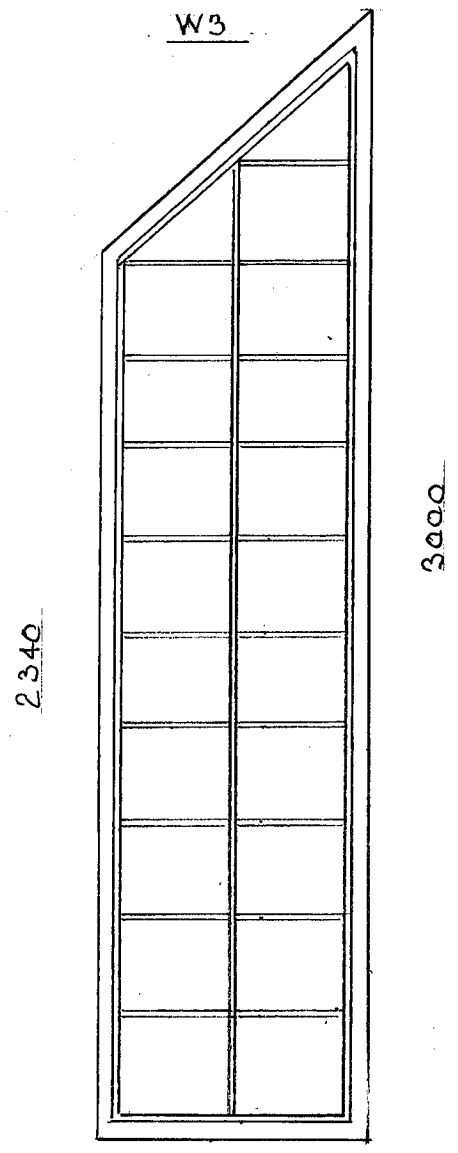

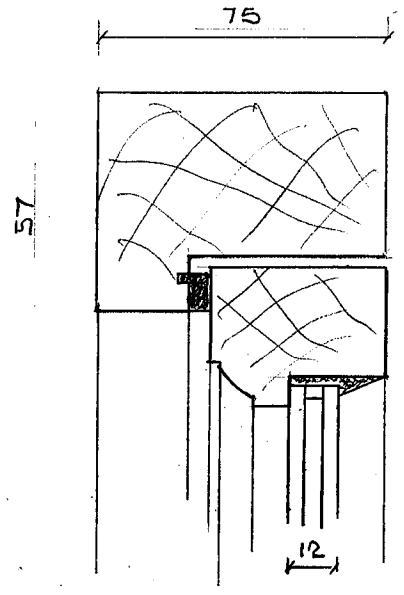


Head & Jamb


40 Tophail & Stile

Putty point finish

Heritage D 6 Panes

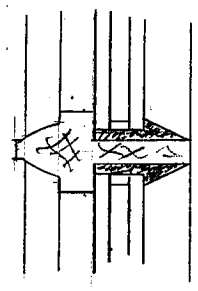


Glazing Bar
Window W3 & Doors

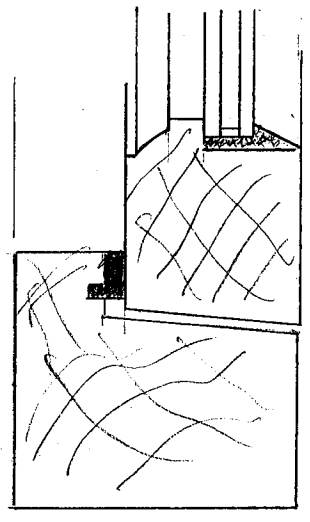


Bottom Rail

Sill


D1

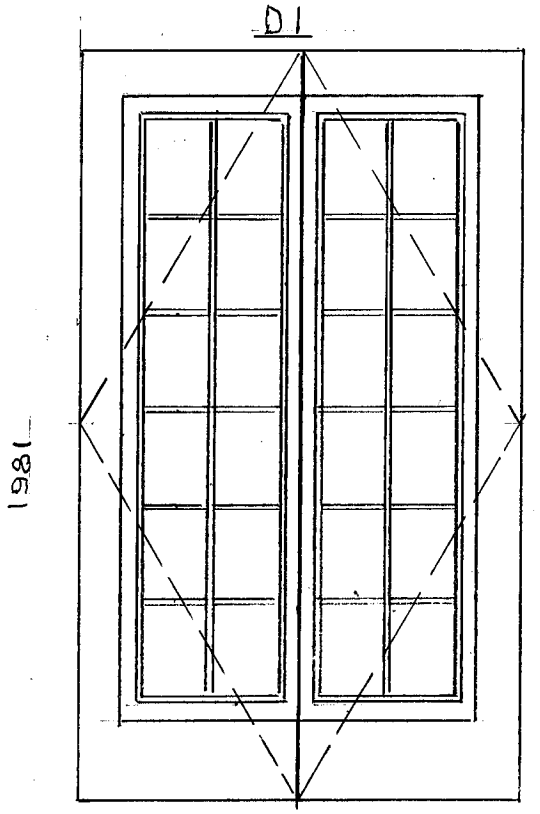

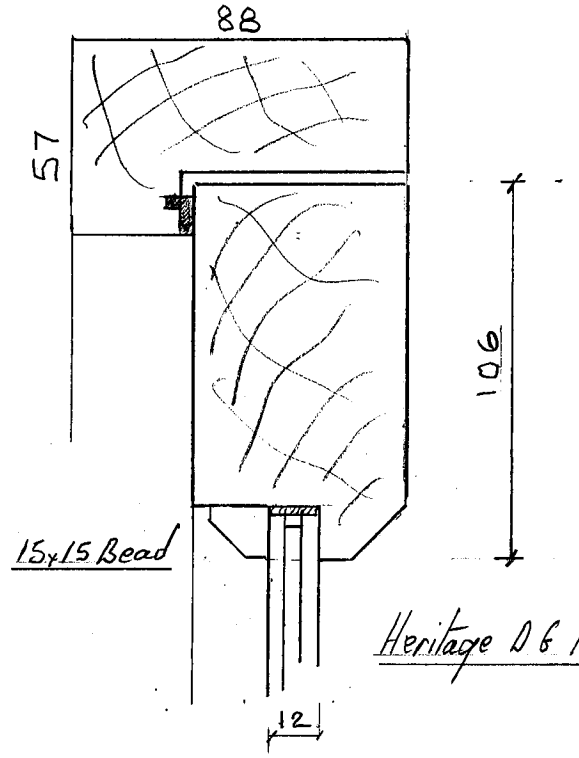

15x15 Bead

Heritage D 6 Panes

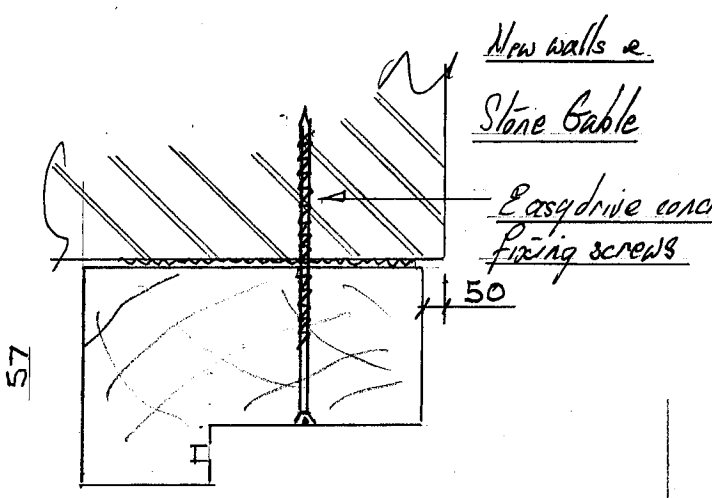

New walls &
Stone Gable


Easydrive concrete
Fixing screws


50

57


FRAME
Fixing Detail of Frames to new and Existing Walls

DOOR D1 SECTION

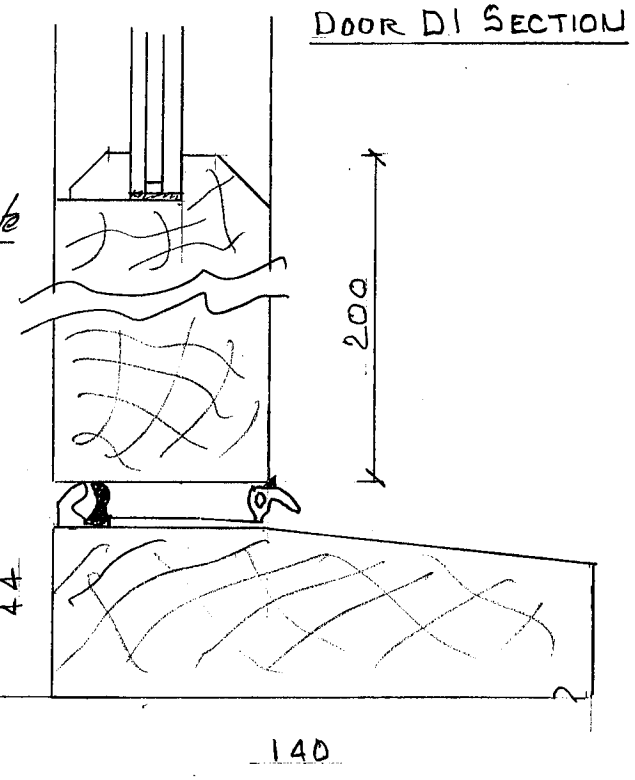

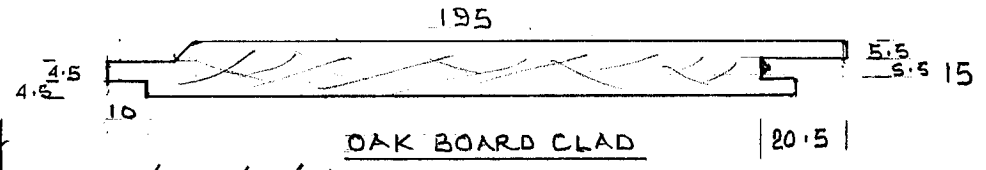

OAK BOARD CLAD

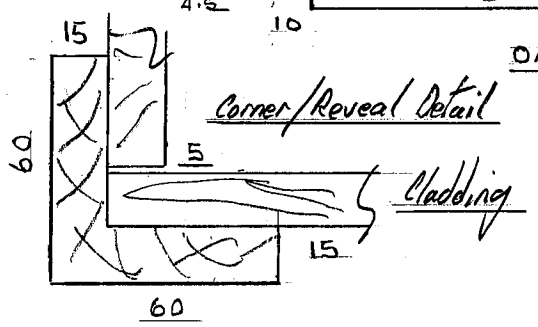

Corner/Reveal Detail


Cladding

Philip C Anthony – Building Services Consultant 40 Uttoxeter Road, Mickleover, Derby. DE3 9GE
Tel. 01332 513539 mobile. 078701 48111 email phil48472@gmail.com


Project: *Proposed building work for Mr A Killick at 4 Makeney Yard Makeney Derbys DE56 0RS*

Scale: 1:20 & 1:2 at A3


Drawing No. 0208-20 sheet 3 Rev 0

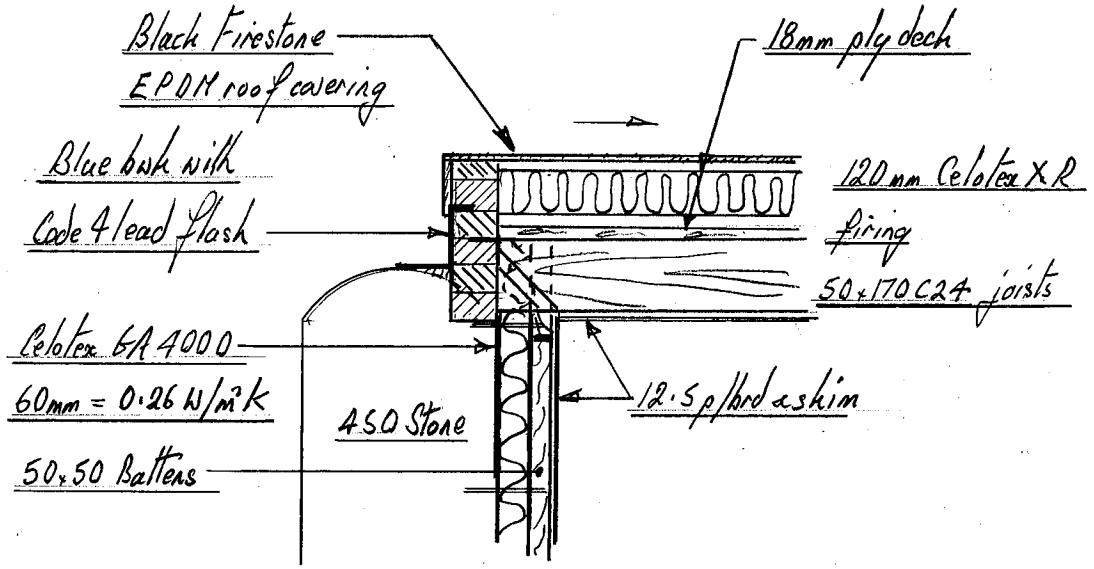


Detail at boundary wall to No 3

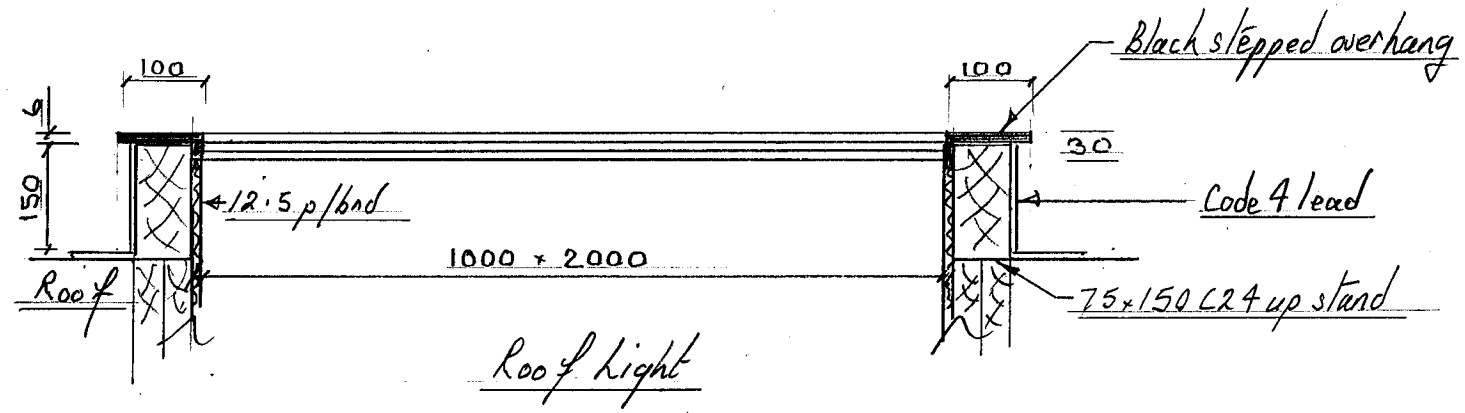

Roof Light

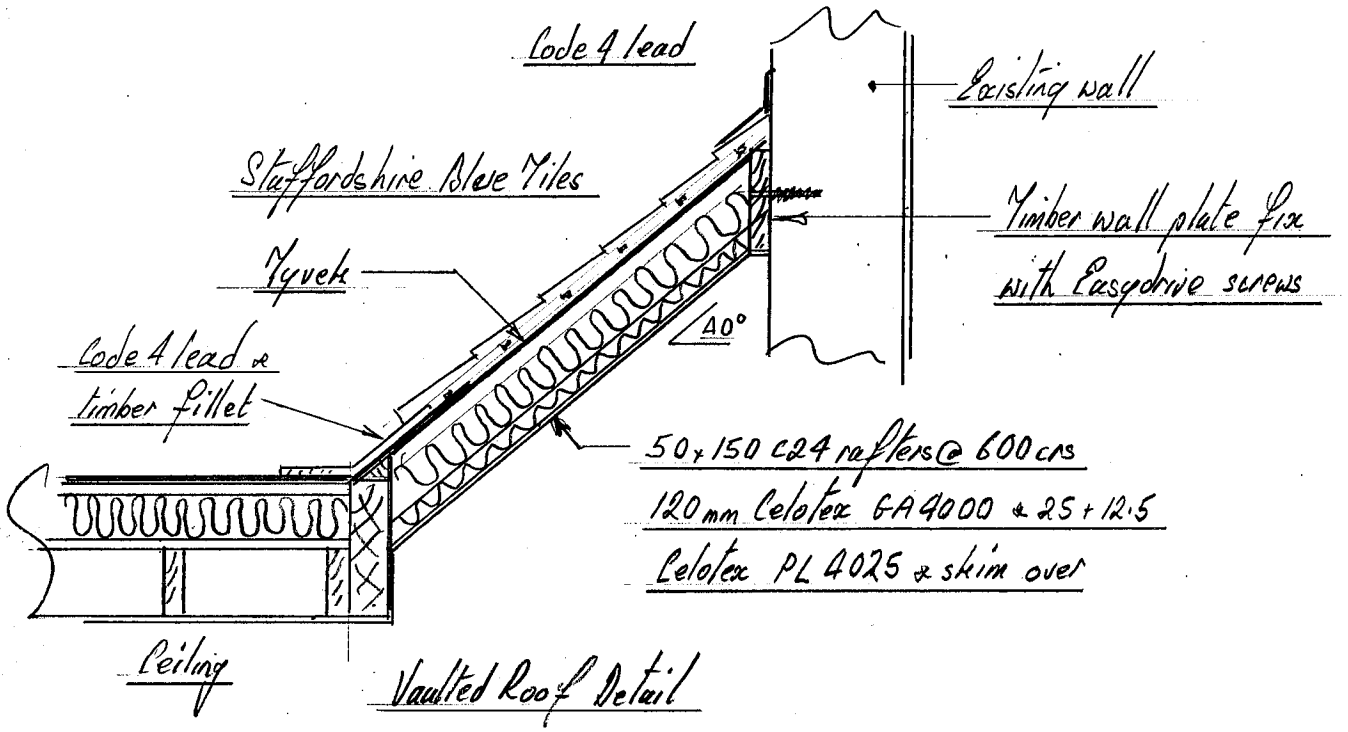

Vaulted Roof Detail

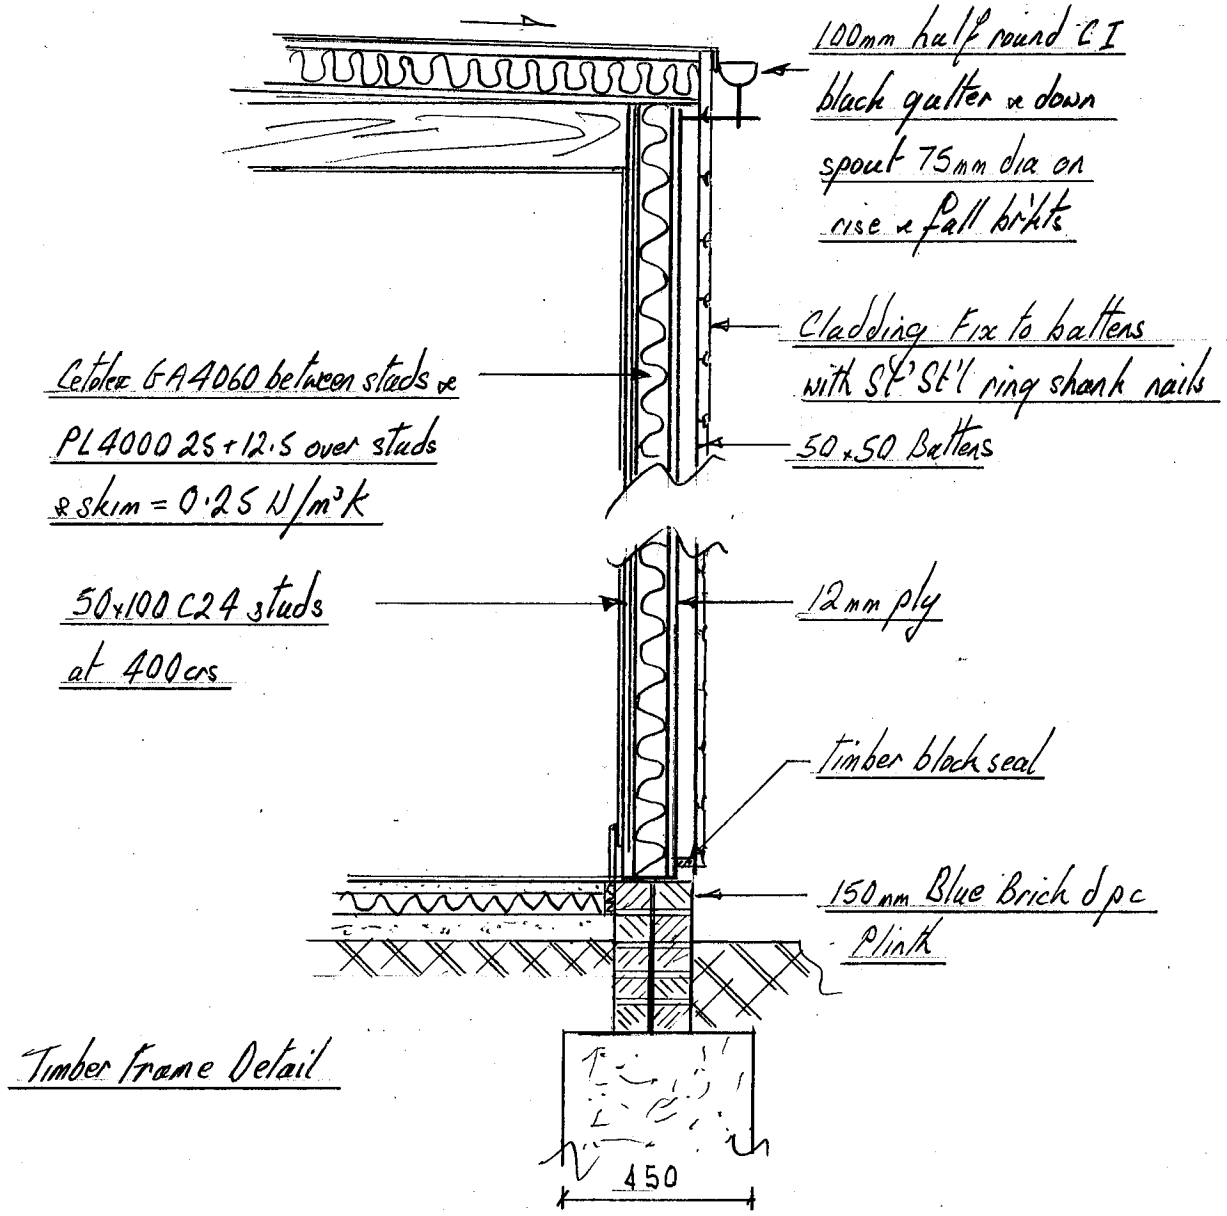

Timber frame Detail

Philip C Anthony – Building Services Consultant 40 Uttoxeter Road, Mickleover, Derby. DE3 9GE
Tel. 01332 513539 mobile. 078701 48111 email phil48472@gmail.com

Project: *Proposed building work for Mr A Killick at 4 Makeney Yard Makeney Derbys DE56 0RS*

Scale: 1:20 & 1:2 at A3 ***Drawing No. 0208-20 sheet 4 Rev 0***