

NOTE:
Party Wall Act: 1996
Under the terms of the Party Wall Act, where excavations are dug within 3 metres of a neighbouring building and the formation level of the foundation is above, or below, the formation level of the aforesaid building, there is a duty to notify the building owner(s) and obtain their written consent at least 30 days before commencement of any excavations.
The Party Wall Act can be viewed at:
https://www.gov.uk/guidance/party-wall-etc-act-1996-guidance

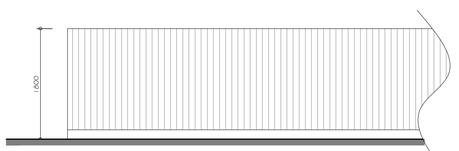


Front Elevation - 1.8m high close boarded fence
Scale 1:50

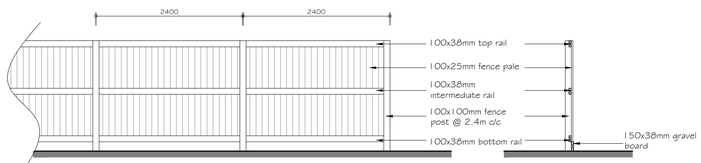

Rear Elevation - 1.8m high close boarded fence
Scale 1:50


© Crown Copyright. All rights reserved. License no. 100019980
Obtained from www.centremapslive.com

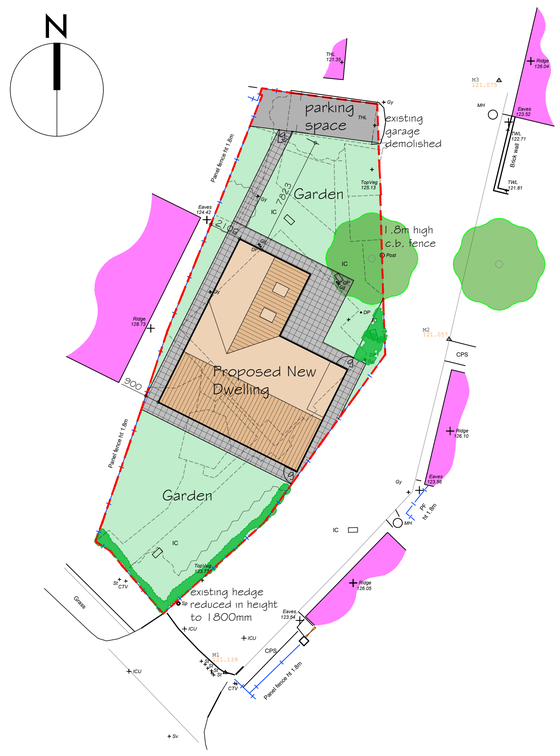


SITE PLAN LEGEND

- site boundary
- cb - 1.8m high close boarded fence *all dividing fences between plots to be 1.8m high close boarded fencing
- tarmac private drive
- turfed areas
- pre cast concrete paving slabs
- existing tree planting to be retained
- existing tree planting to be removed
- proposed shrub planting

PROPOSED SITE BLOCK PLAN
SCALE 1:200

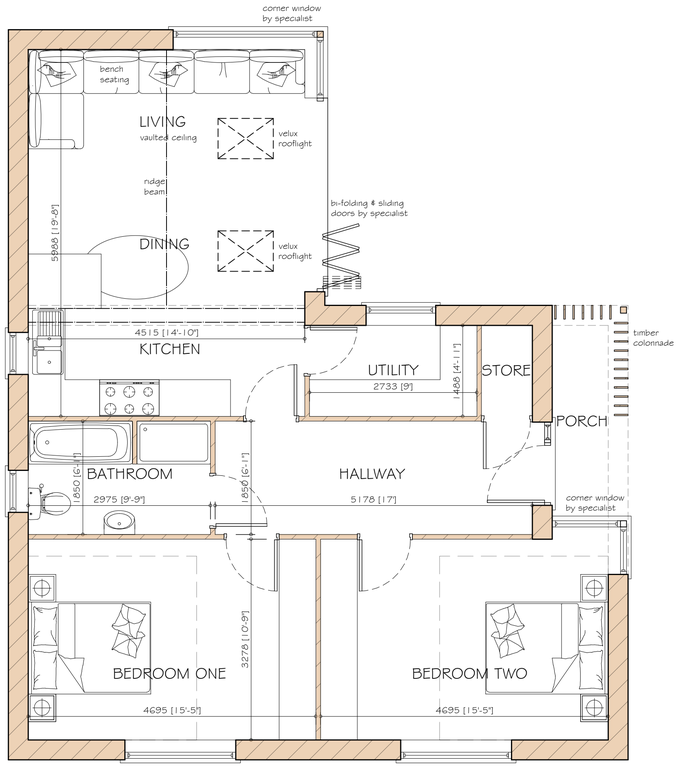

PROPOSED GROUND FLOOR PLAN
SCALE 1:50

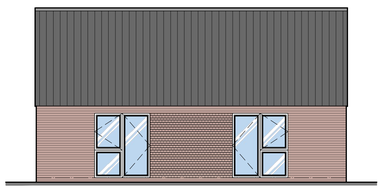


PROPOSED FRONT ELEVATION
SCALE 1:100



PROPOSED SIDE ELEVATION
SCALE 1:100



PROPOSED REAR ELEVATION
SCALE 1:100

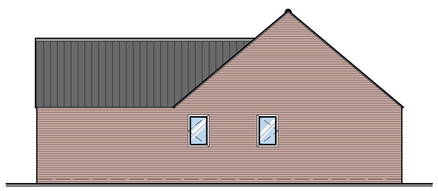

PROPOSED SIDE ELEVATION
SCALE 1:100

1:50 1m 2m 3m 4m 5m
1:100 2m 4m 6m 8m 10m
1:200 5m 10m 15m 20m
1:500 10m 20m 30m 40m 50m

REVISIONS

PAUL GAUGHAN BUILDING CONSULTANTS
Unit E14, Langham Park Industrial Estate, Lows Lane
Stanton by Dale, Ilkeston DE7 4RJ
Phone 0115 9324010
E-mail: info@paul-gaughan.co.uk
Web: www.paul-gaughan.co.uk

CLIENT

LOCATION
1 The Old Pond Close, Ilkeston Road, Heanor, Derbyshire, DE75 7BP

PROJECT
Proposed New Dwelling

TITLE
Planning Drawing - Sheet 1 of 1
Proposed Floor Plans, Elevations & Block Plan

PAPER SIZE	SCALE	DATE
ISO A1 (594.00 x 841.00 MM)	1:50; 1:100; 1:200	Aug 2020

DRAWING NUMBER	REVISION
DB/PA/20/27/02	-

Scales are correct at time of plotting however please note that distortion can occur during copying. This drawing is copyright and may not be altered, traced, photographed, electronically copied or used for any purpose other than for which it is issued, without written permission from Mr. Gaughan.
Check all dimensions on site. Any discrepancies should be reported to the designer before works proceed. Hatching is a representation of materials only.