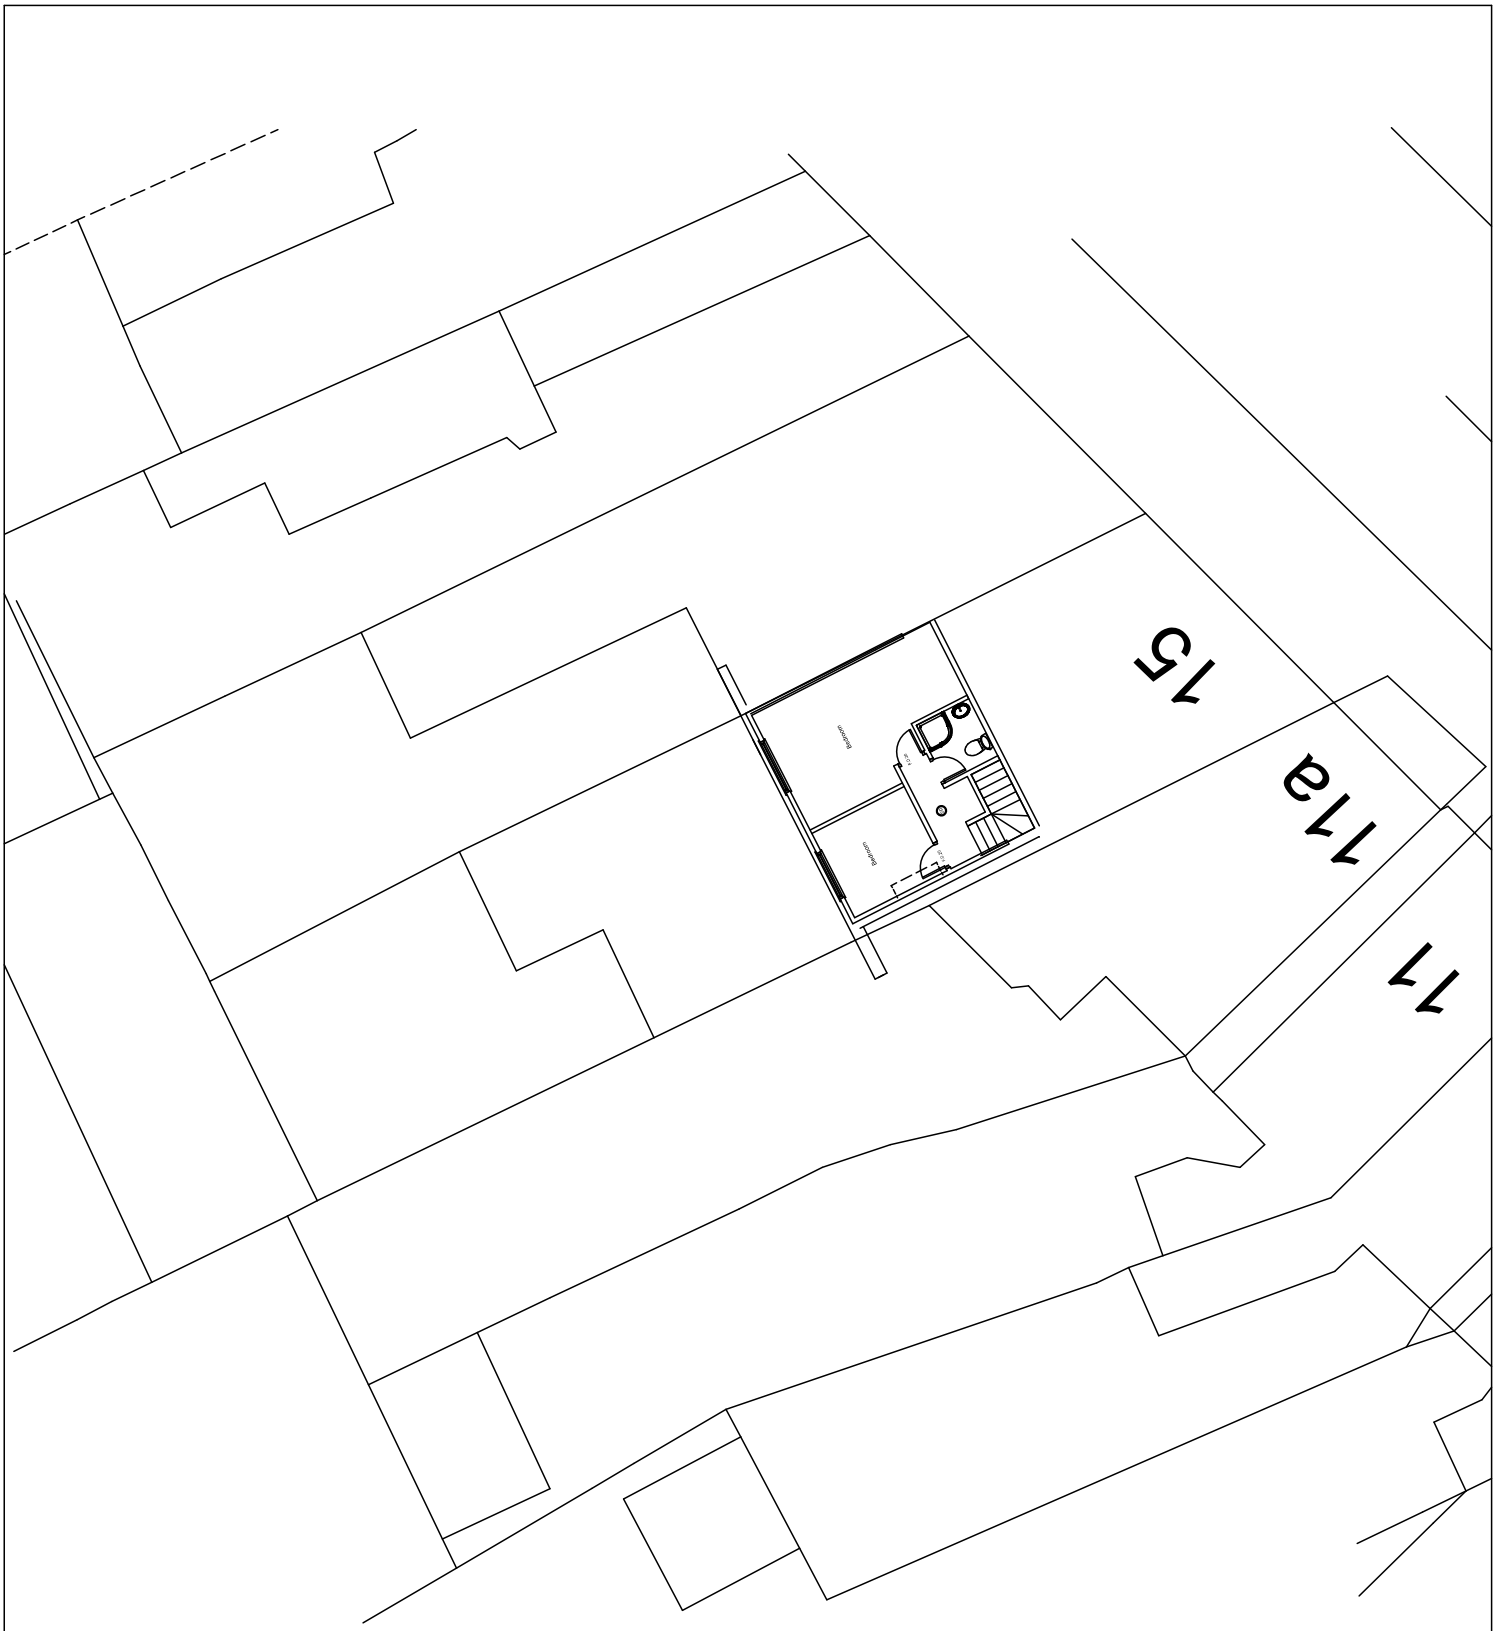

ProposedWorks 15 Loscoe Road	Scale: 1:200	Drg No: 872/04