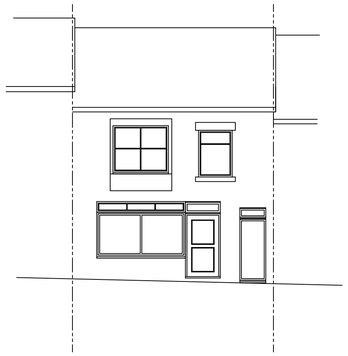

Existing Front Elevation

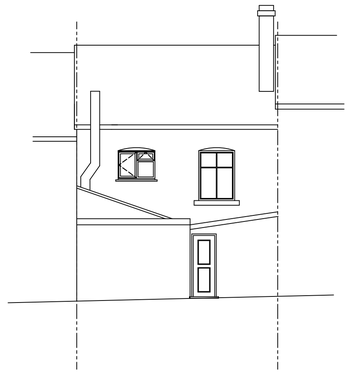

Existing Rear Elevation

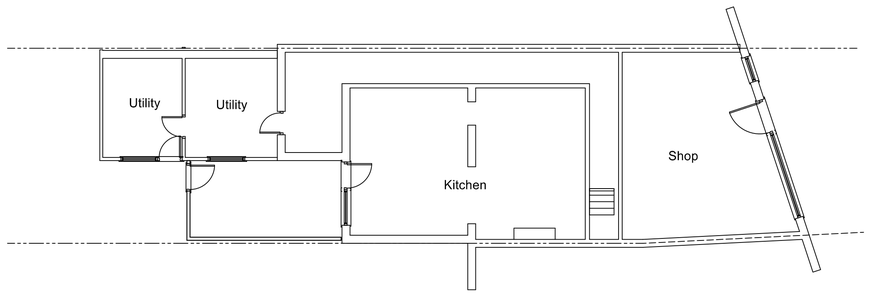

Existing Ground Floor Plan

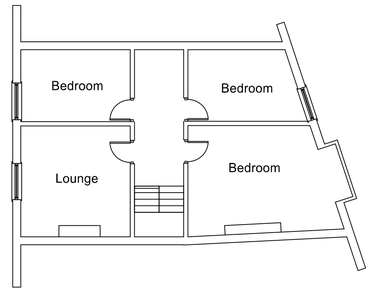

Existing First Floor Plan



Proposed front Elevation

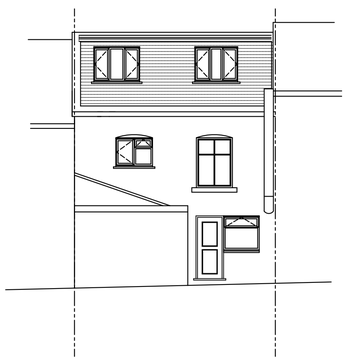

Proposed Rear Elevation

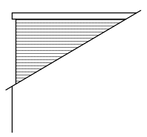

Proposed Side Elevation (Both Sides)

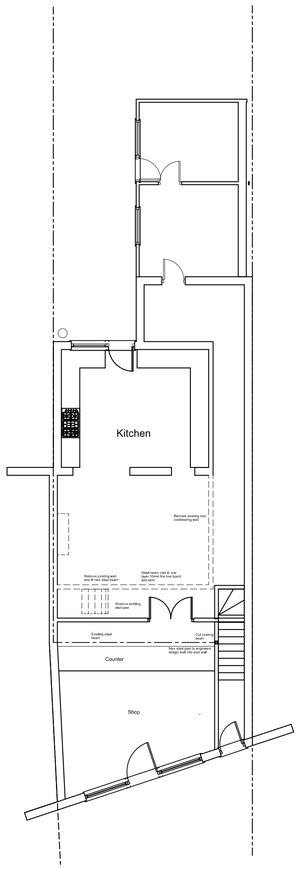

Proposed Ground Floor Plan

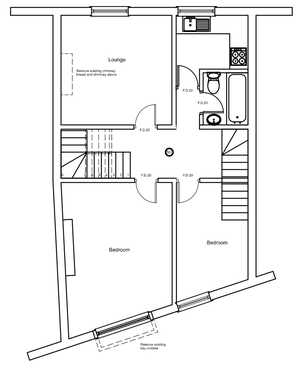

Proposed First Floor Plan

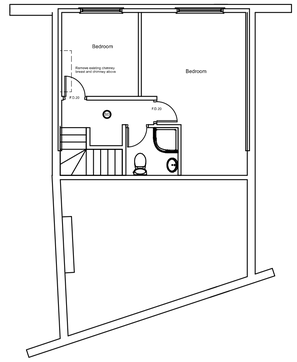

Proposed Decond Floor Plan

David Brown Tel 07973766915 E Mail david.brown570@live.co.uk		
Project: Proposed Extension @ 15 Loscoe Road		
Plans and Elevations		
Date: 14/08/2020	Scale: 1:50, 1:100 @A1	Drg No: 872/01