


Front Elevation



End Elevation

PLAN 'A' (Amended Architect's Plan)
Drawing of new Velux Window
Planning Appn. PP-08911292
July 2020


Floor level taken as marked
Bottom of window 250cm above floor
Top " " 295cm " "
North end of window 150cm from North wall.
Window 60cm wide

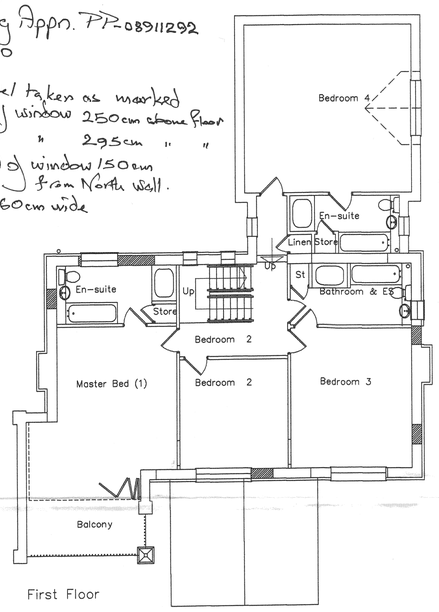

First Floor




End Elevation

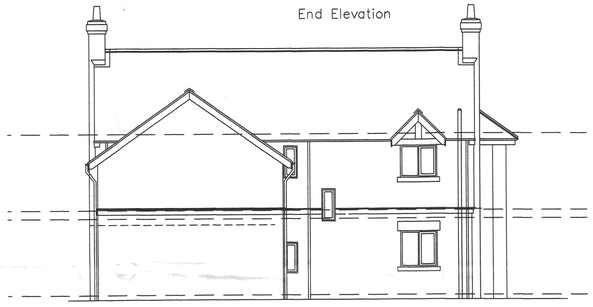

Rear Elevation



Sectional Rear Elevation
taken through walkthrough

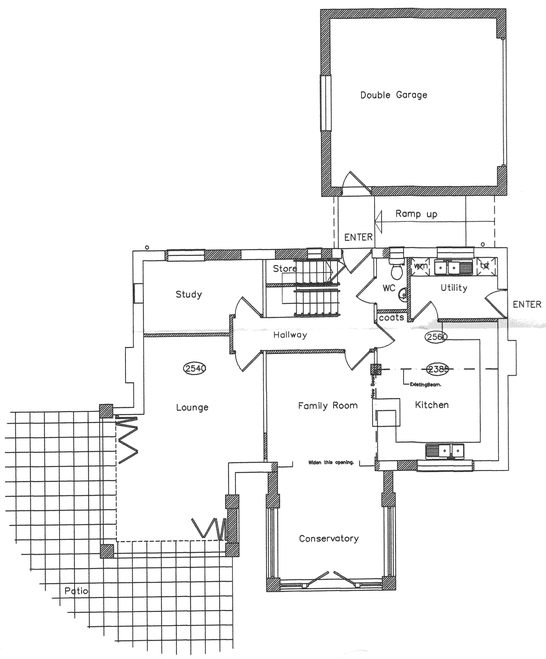


Ground Floor



AS PROPOSED




Front Elevation

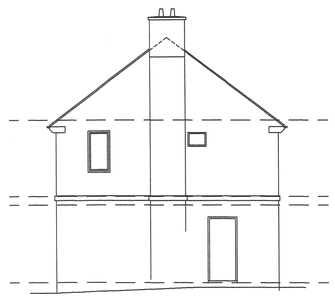

End Elevation




End Elevation

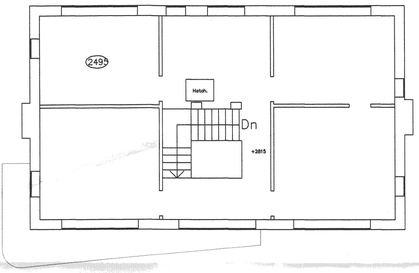


First Floor




Rear Elevation

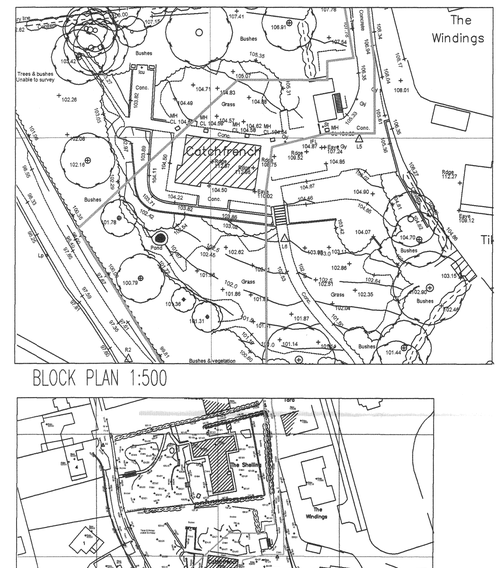

BLOCK PLAN 1:500

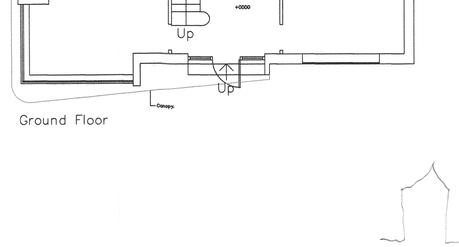

Ground Floor

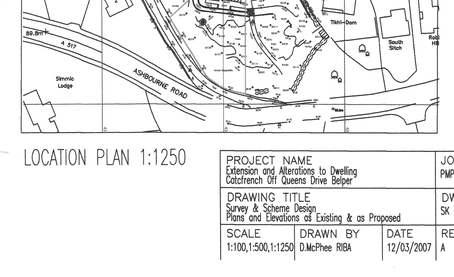

LOCATION PLAN 1:1250

AS EXISTING

Amendments

A. first floor side balcony omitted DMcP 04 09 2007

PROJECT NAME Extension and Alterations to Dwelling Catcfrench Off Queens Drive Belper			JOB NO. PMPL07-010
DRAWING TITLE Survey & Scheme Design Plans and Elevations of Existing & as Proposed			DWG NO. SK 81 01
SCALE 1:100,1:500,1:1250	DRAWN BY D.McPhee RIBA	DATE 12/03/2007	REV. A

This drawing is copyright
Contractor must chk all dimensions on si working only from g & figure dimensions Any discrepancies a to be reported to th designer before wor commences.

Pilkington McPhee Partnership Limited
3a North Mill, Bridge Foot, Belper Derbyshire DE561YD T-01773 822980 F-01773 822987 E-info@pilkington-mcphee.co.uk