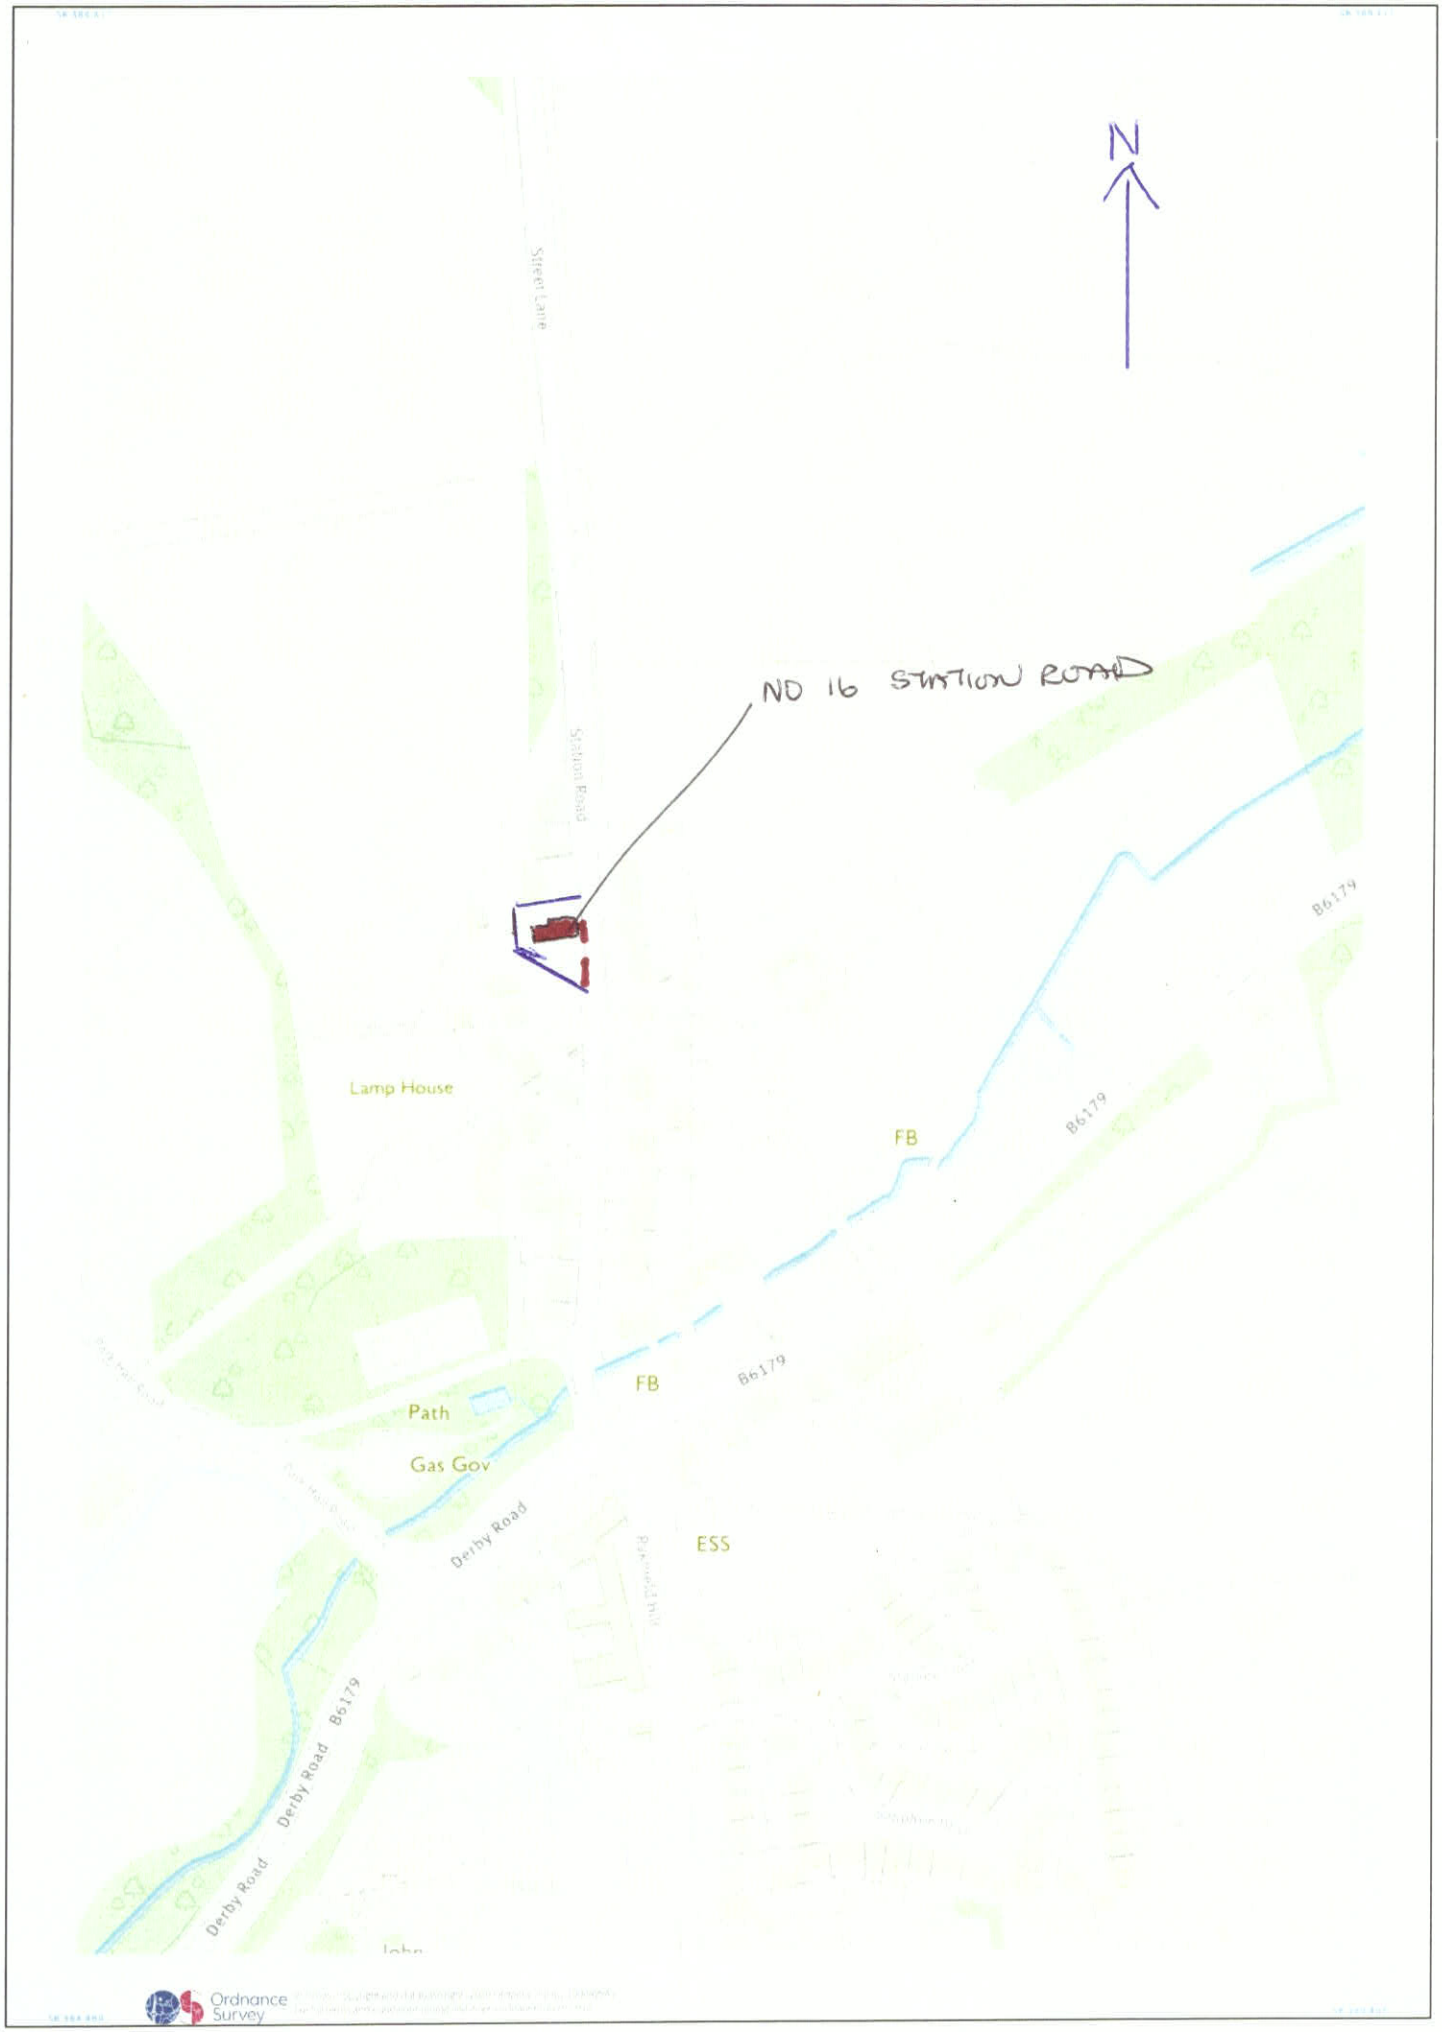

N
NO 16 STATION ROAD
Station Road
Lamp House
FB
B6179
Path
Gas Gov
Derby Road
ESS
Ordnance Survey