




East elevation

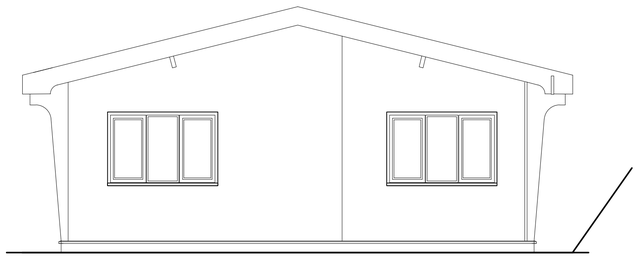


South elevation

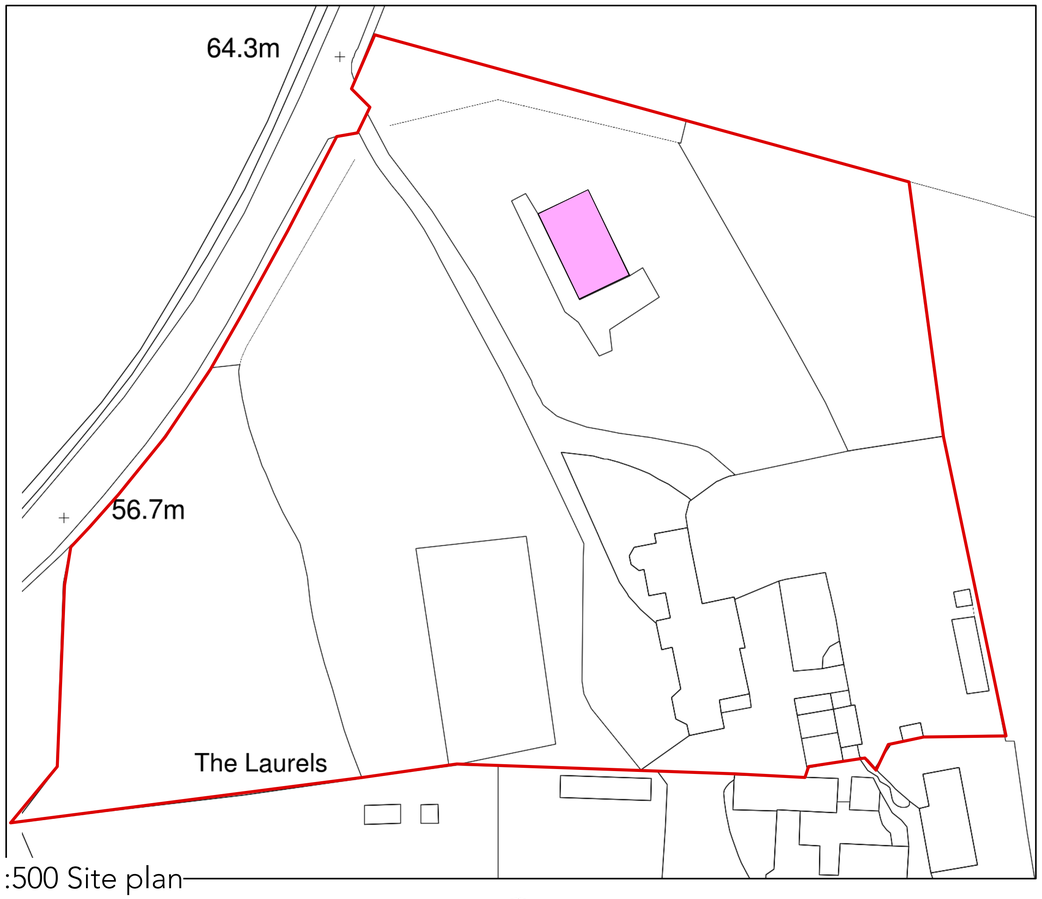


1:500 Site plan

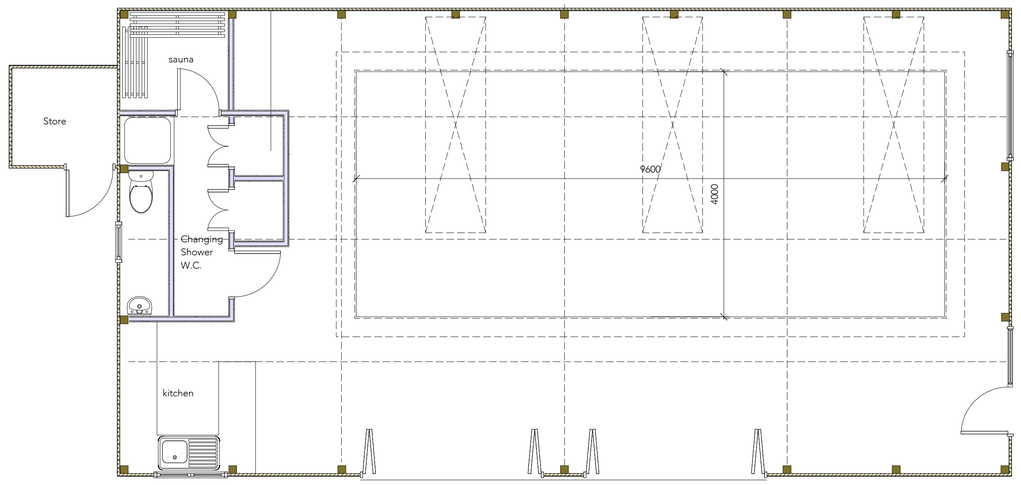

Plan

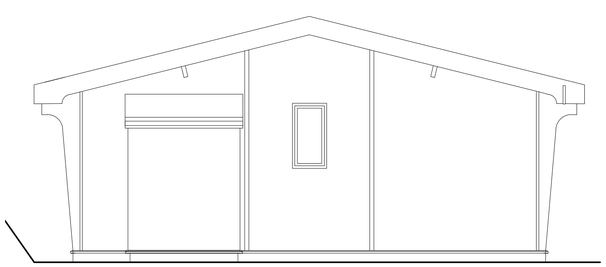

North elevation

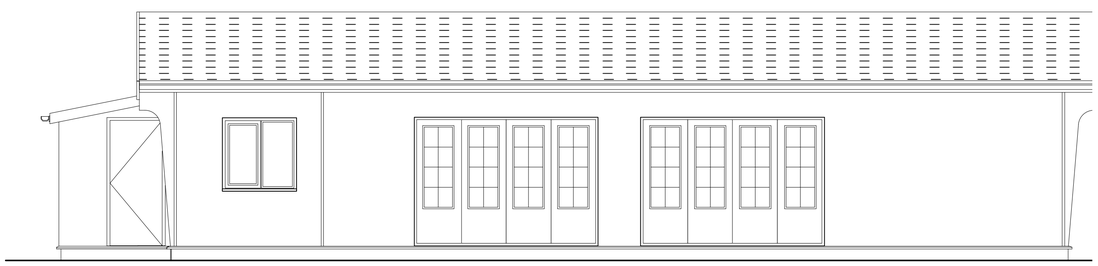

West elevation

This drawing is not to be used for setting out all dimensions to be checked by the contractor prior to commencing work any discrepancies are to be referred to the design team. Do not scale.
Copyright exists on this drawing and the intellectual content.

No.	Date	Issue Notes
B	19/8/2020	Shower/plant/changing amended and roof lights added
A	16/8/2020	Drawing updated after site meeting 2/8/2020

NSW
NAYLOR SALE & WIDDOWS LLP
THE OLD LIBRARY, RISLEY LANE, BREASTON, DERBY. DE72 3AU
Telephone: 01332 874666 Fax: 01332 874888 e-mail: reception.nsw@ gmail.com

Project Title
Proposed refurbishment of existing pool house, The Laurels, Duffield Bank

Sheet Title
Existing plan and elevations

Scale 1:50

Date 20/6/20

Drawing No. 3487/03