



East Elevation
Scale 1:100

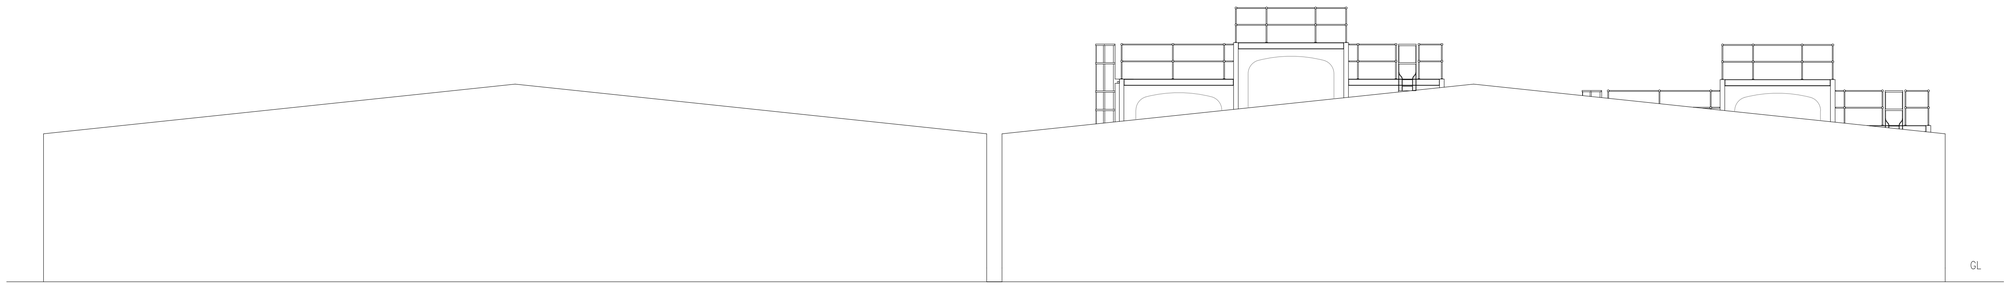

West Elevation
Scale 1:100

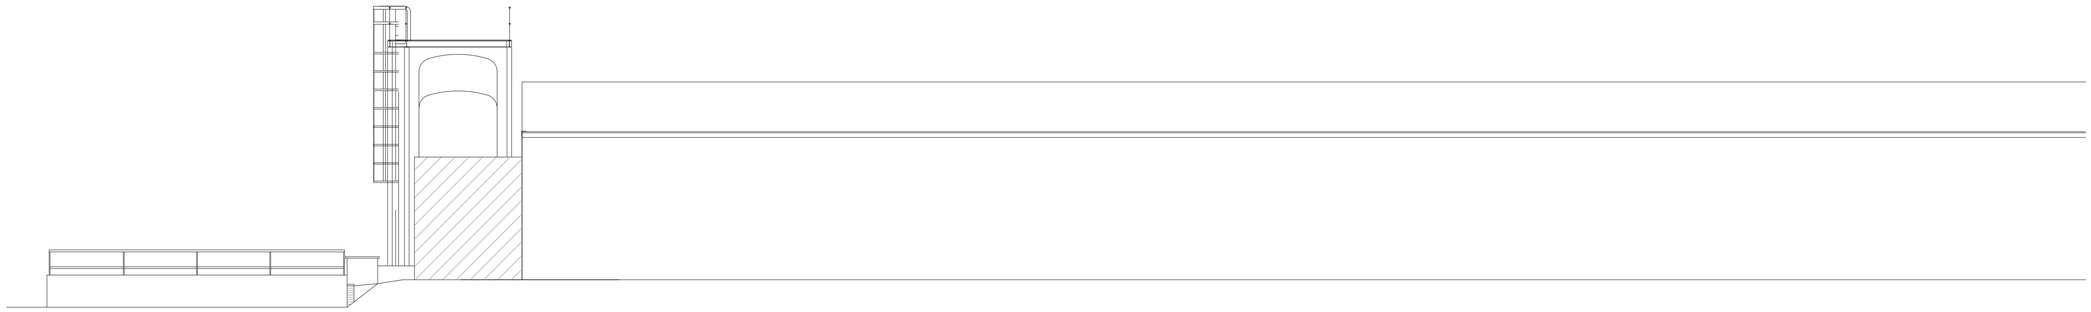

North Elevation
Scale 1:100



South Elevation
Scale 1:100

NOTES:-

Rev	Date	Description	DR	CH
P2	06/08/20	Issued For Information	JM	KK
P1	31/07/20	Issued For Information	JM	KK

© copyright

UVDB empowered by Achilles Registered
Link-up empowered by Achilles Qualified via Audit

GGP CONSULT
CONSULTING ENGINEERS
PROJECT MANAGEMENT
2 Hallam Road
Priory Park East
HULL HU4 7DY
United Kingdom
Telephone (+44) 01482 627963
Fax (+44) 01482 641736
Email info@ggpconsult.co.uk

Client
Silo Services Ltd.

Job Title
Proposed Silo's at
2K Polymer Systems Limited,
Venture Crescent,
Somercoates,
Alfreton.

Drawing Title
Existing Elevations
For Planning

Status
For Information

Scale	Date	Drawn By	Checked	Approved
As Shown @ A1	August 2020	JM	KK	JG

Drg. No.	Rev
28687/003	P2