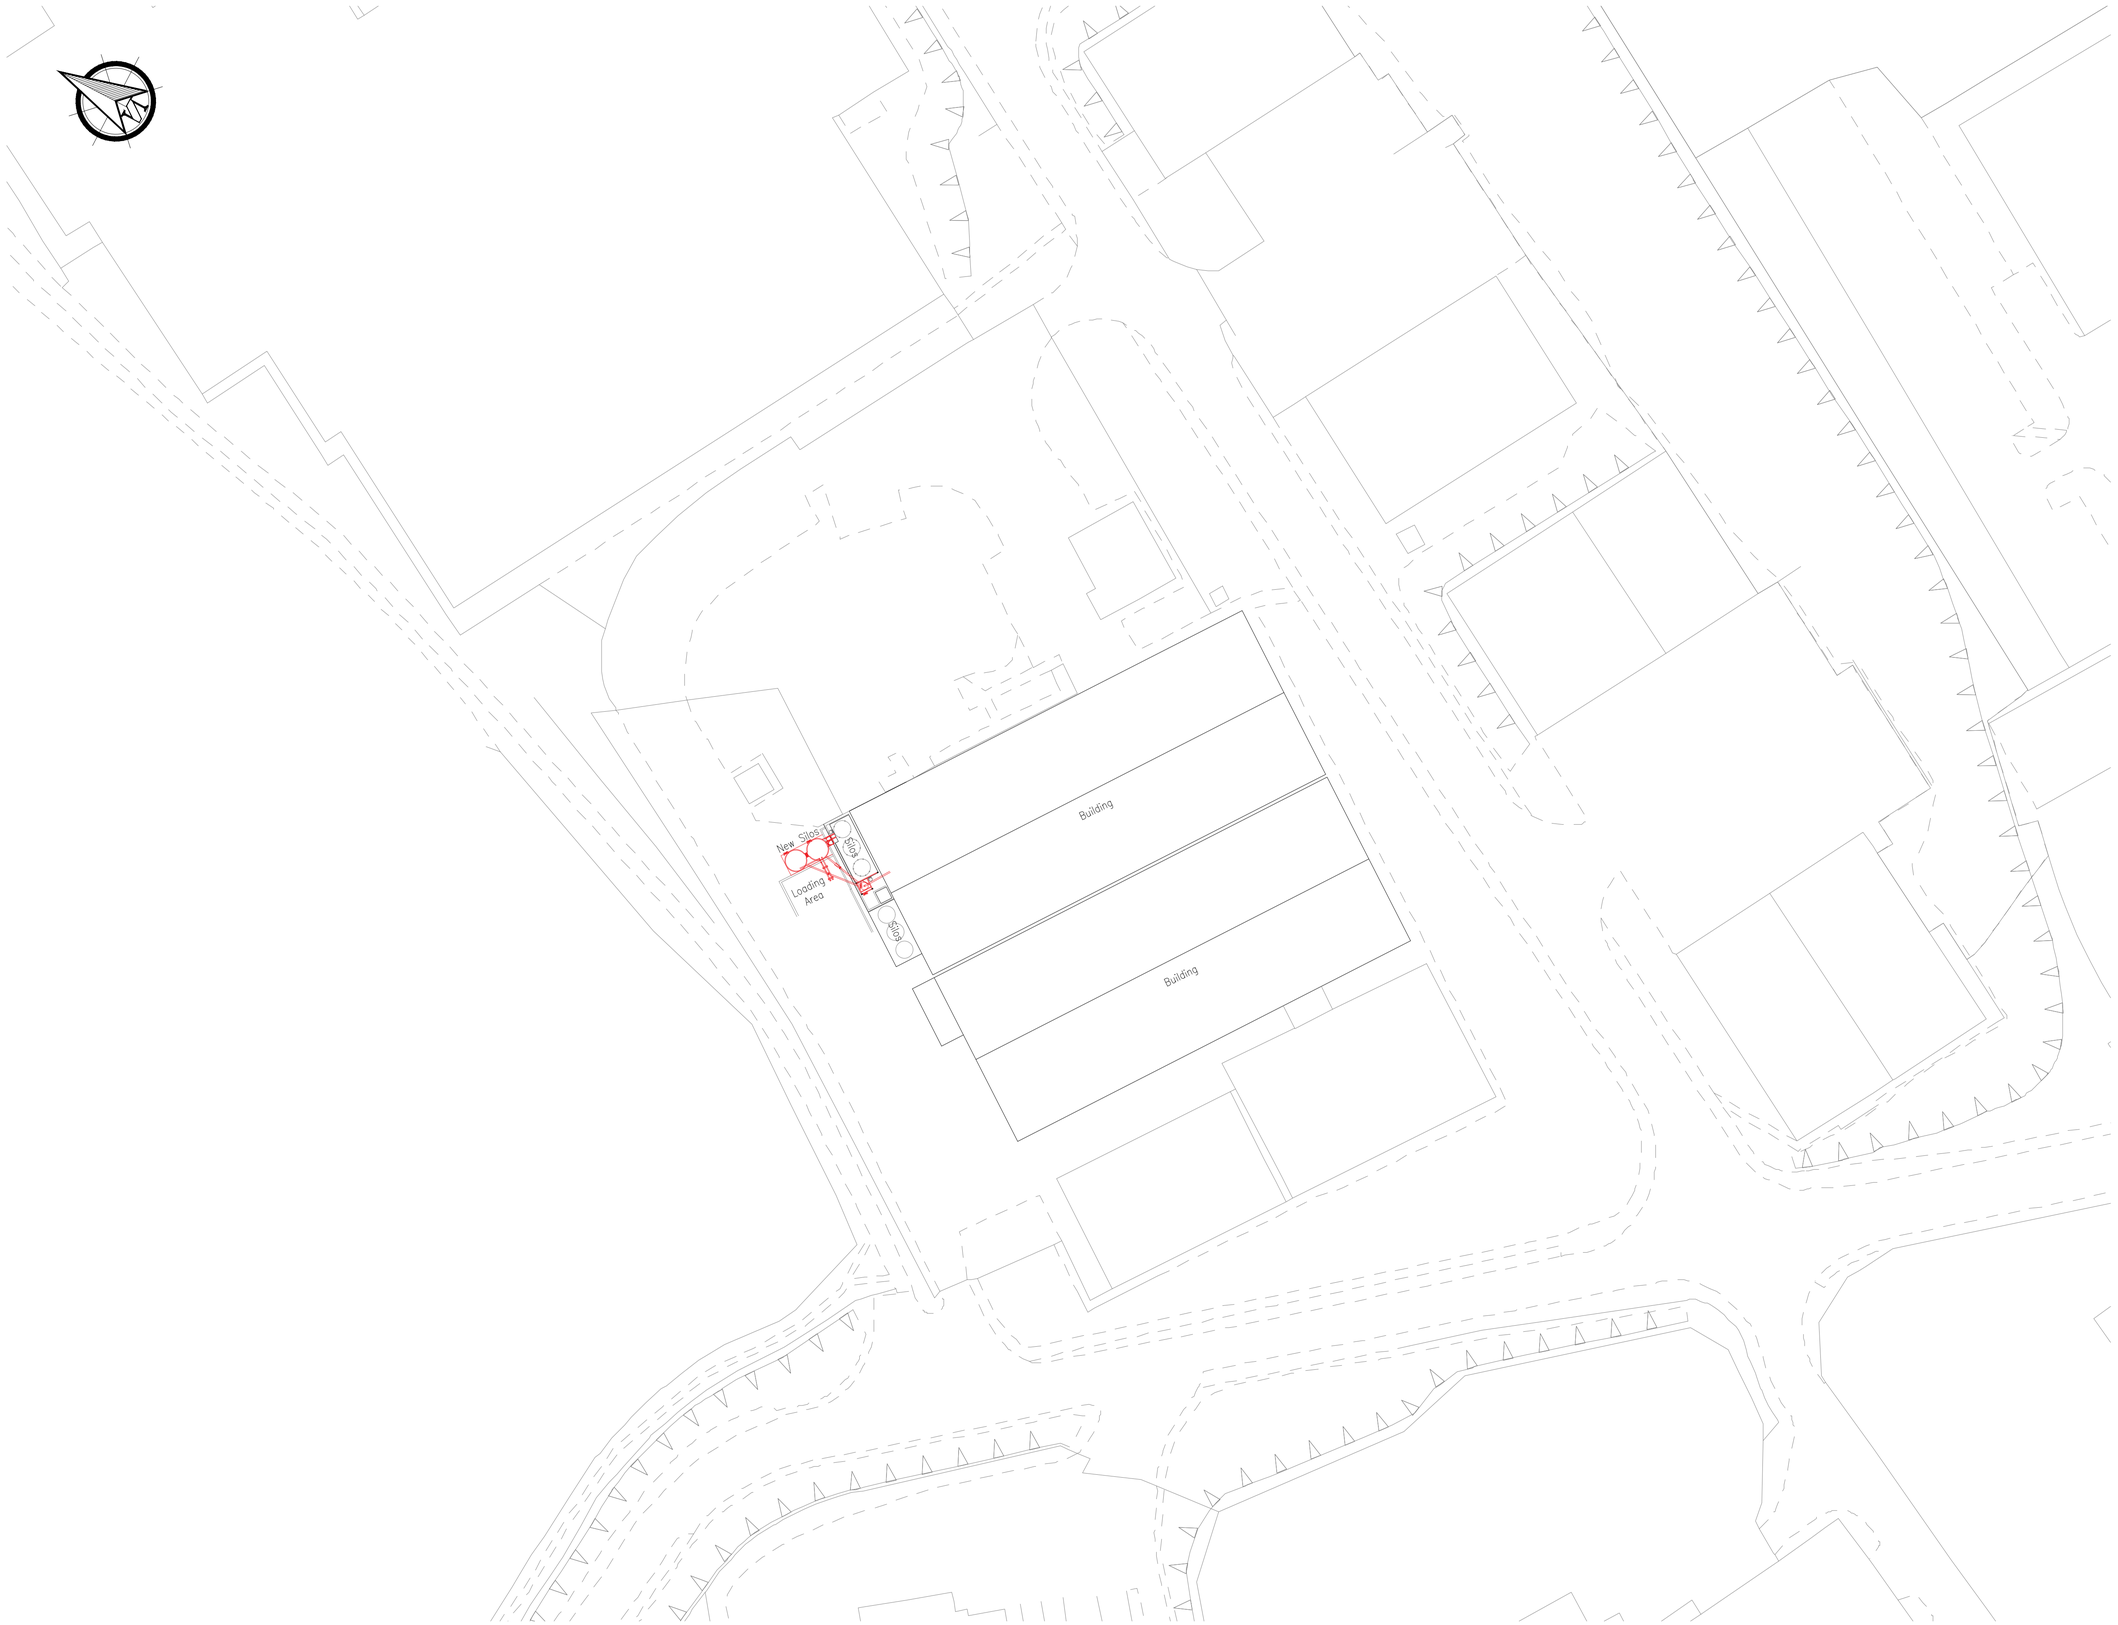


NOTES:-

Rev	Date	Description	DR	CH
P2	06/08/20	Issued For Information	JM	KK
P1	31/07/20	Issued For Information	JM	KK

© copyright

UVDB empowered by Achilles Registered

Link-up empowered by Achilles Qualified via Audit

GGP CONSULT
CONSULTING ENGINEERS
PROJECT MANAGEMENT
2 Hallam Road
Priory Park East
HULL HU4 7DY
United Kingdom
Telephone (+44) 01482 627963
Fax (+44) 01482 641736
Email info@ggpconsult.co.uk

Client
Silo Services Ltd.

Job Title
Proposed Silo's at
2K Polymer Systems Limited,
Venture Crescent,
Somercoates,
Alfreton.

Drawing Title
Proposed Plan
For Planning

Status
For Information

Scale	Date
1:500 @ A1	August 2020

Drawn By	Checked	Approved
JM	KK	JG

Drg. No.	Rev
28687/004	P2