




West

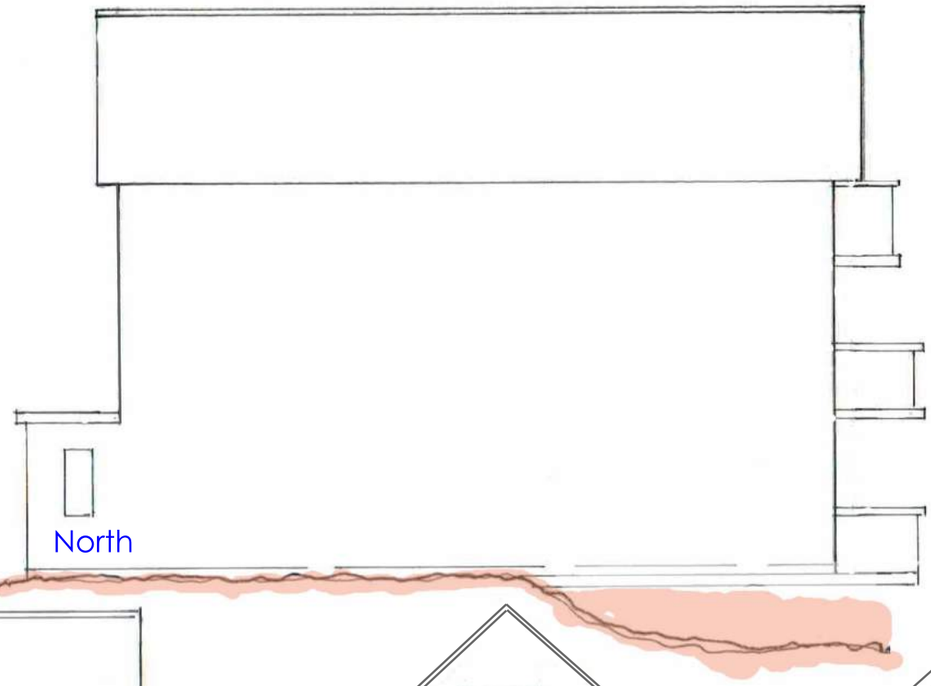


North

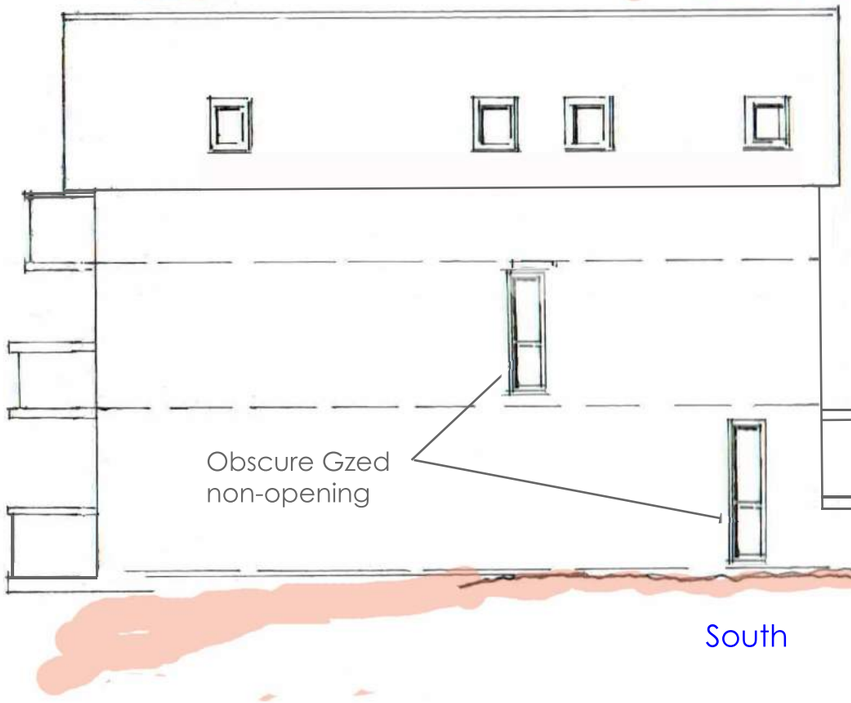

South

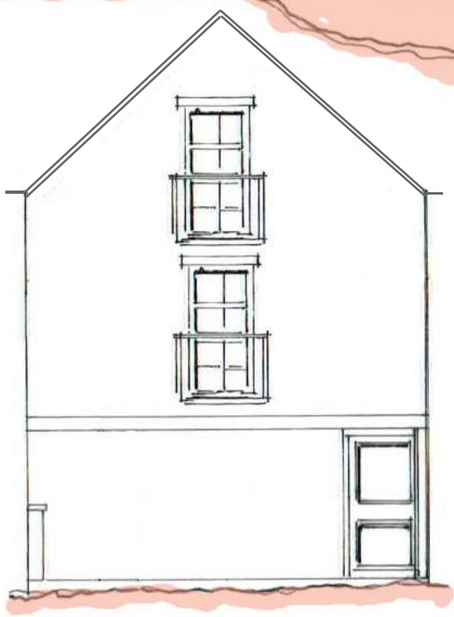

East

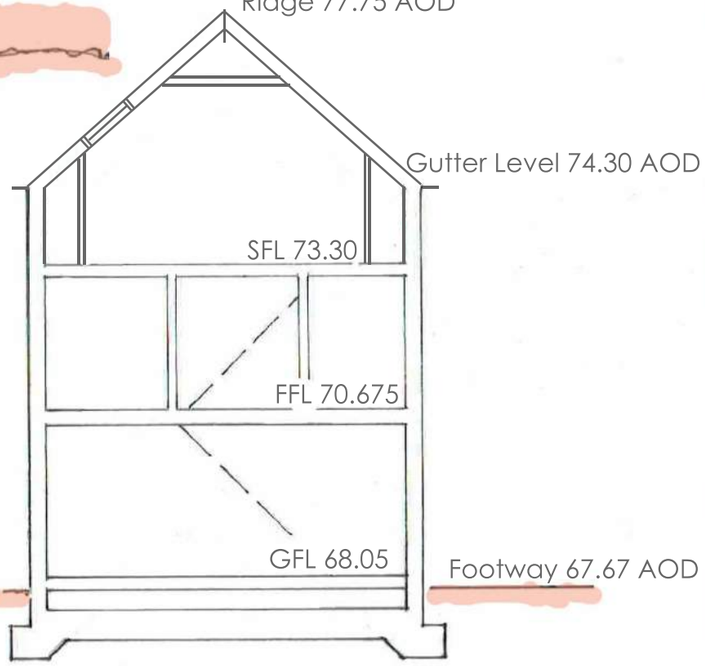

Sketch Section

6m at 1:100

CAMplan

NOTES:
Planning Drawing Only
All dimensions must be checked on site

Client: C/o Agent

Job Title: Adj 8 Derby Road

Scale: 1:100@A3L

Drawn by: ML

Date: AUG2020

Drawing Title: Elevations & Section

Drg No.: 0443.P.0302

Rev: E

420x297mm A3