

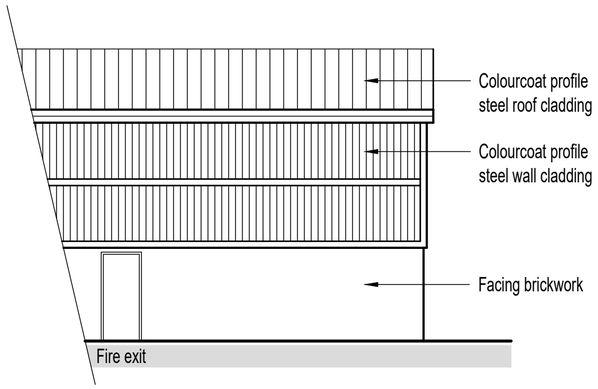


SIDE ELEVATION

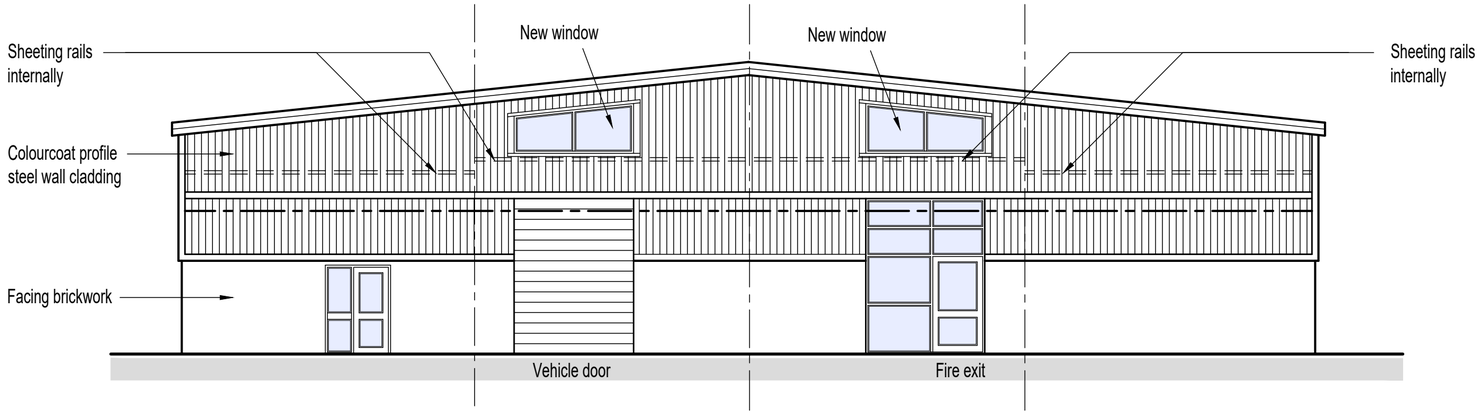

FRONT ELEVATION

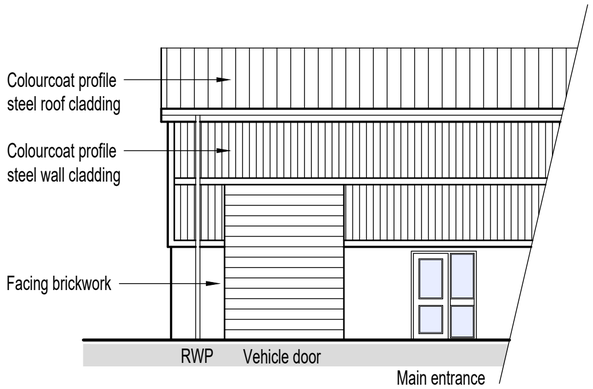

SIDE ELEVATION

REV:	DATE:	DESCRIPTION:	BY:

ABDS
Architectural Building Design Services
PO Box 7291, Alfreton, Derbyshire, DE55 9BA
Tel: 07773 899 597
E-mail: abds@abds.biz Web Site: www.abds.biz

PROJECT:
PROPOSED FIRST FLOOR

DRAWING TITLE:
PROPOSED ELEVATIONS

PROJECT ADDRESS:
BUTTERLEY CROFT
WHITELY ROAD
RIPLEY. DE5 3QL

CLIENT:
JL Dance Academy Limited

DATE: August 2020 SCALE: 1:100 FORMAT: A2

DRAWN : CF
CHECKED:
APPROVED:

DRG NO: 1354 / 13

2020 ©
This drawing is copyright of Architectural Building Design Services & cannot be reproduced without written concent

REVISION:

Actual Size
0 10mm