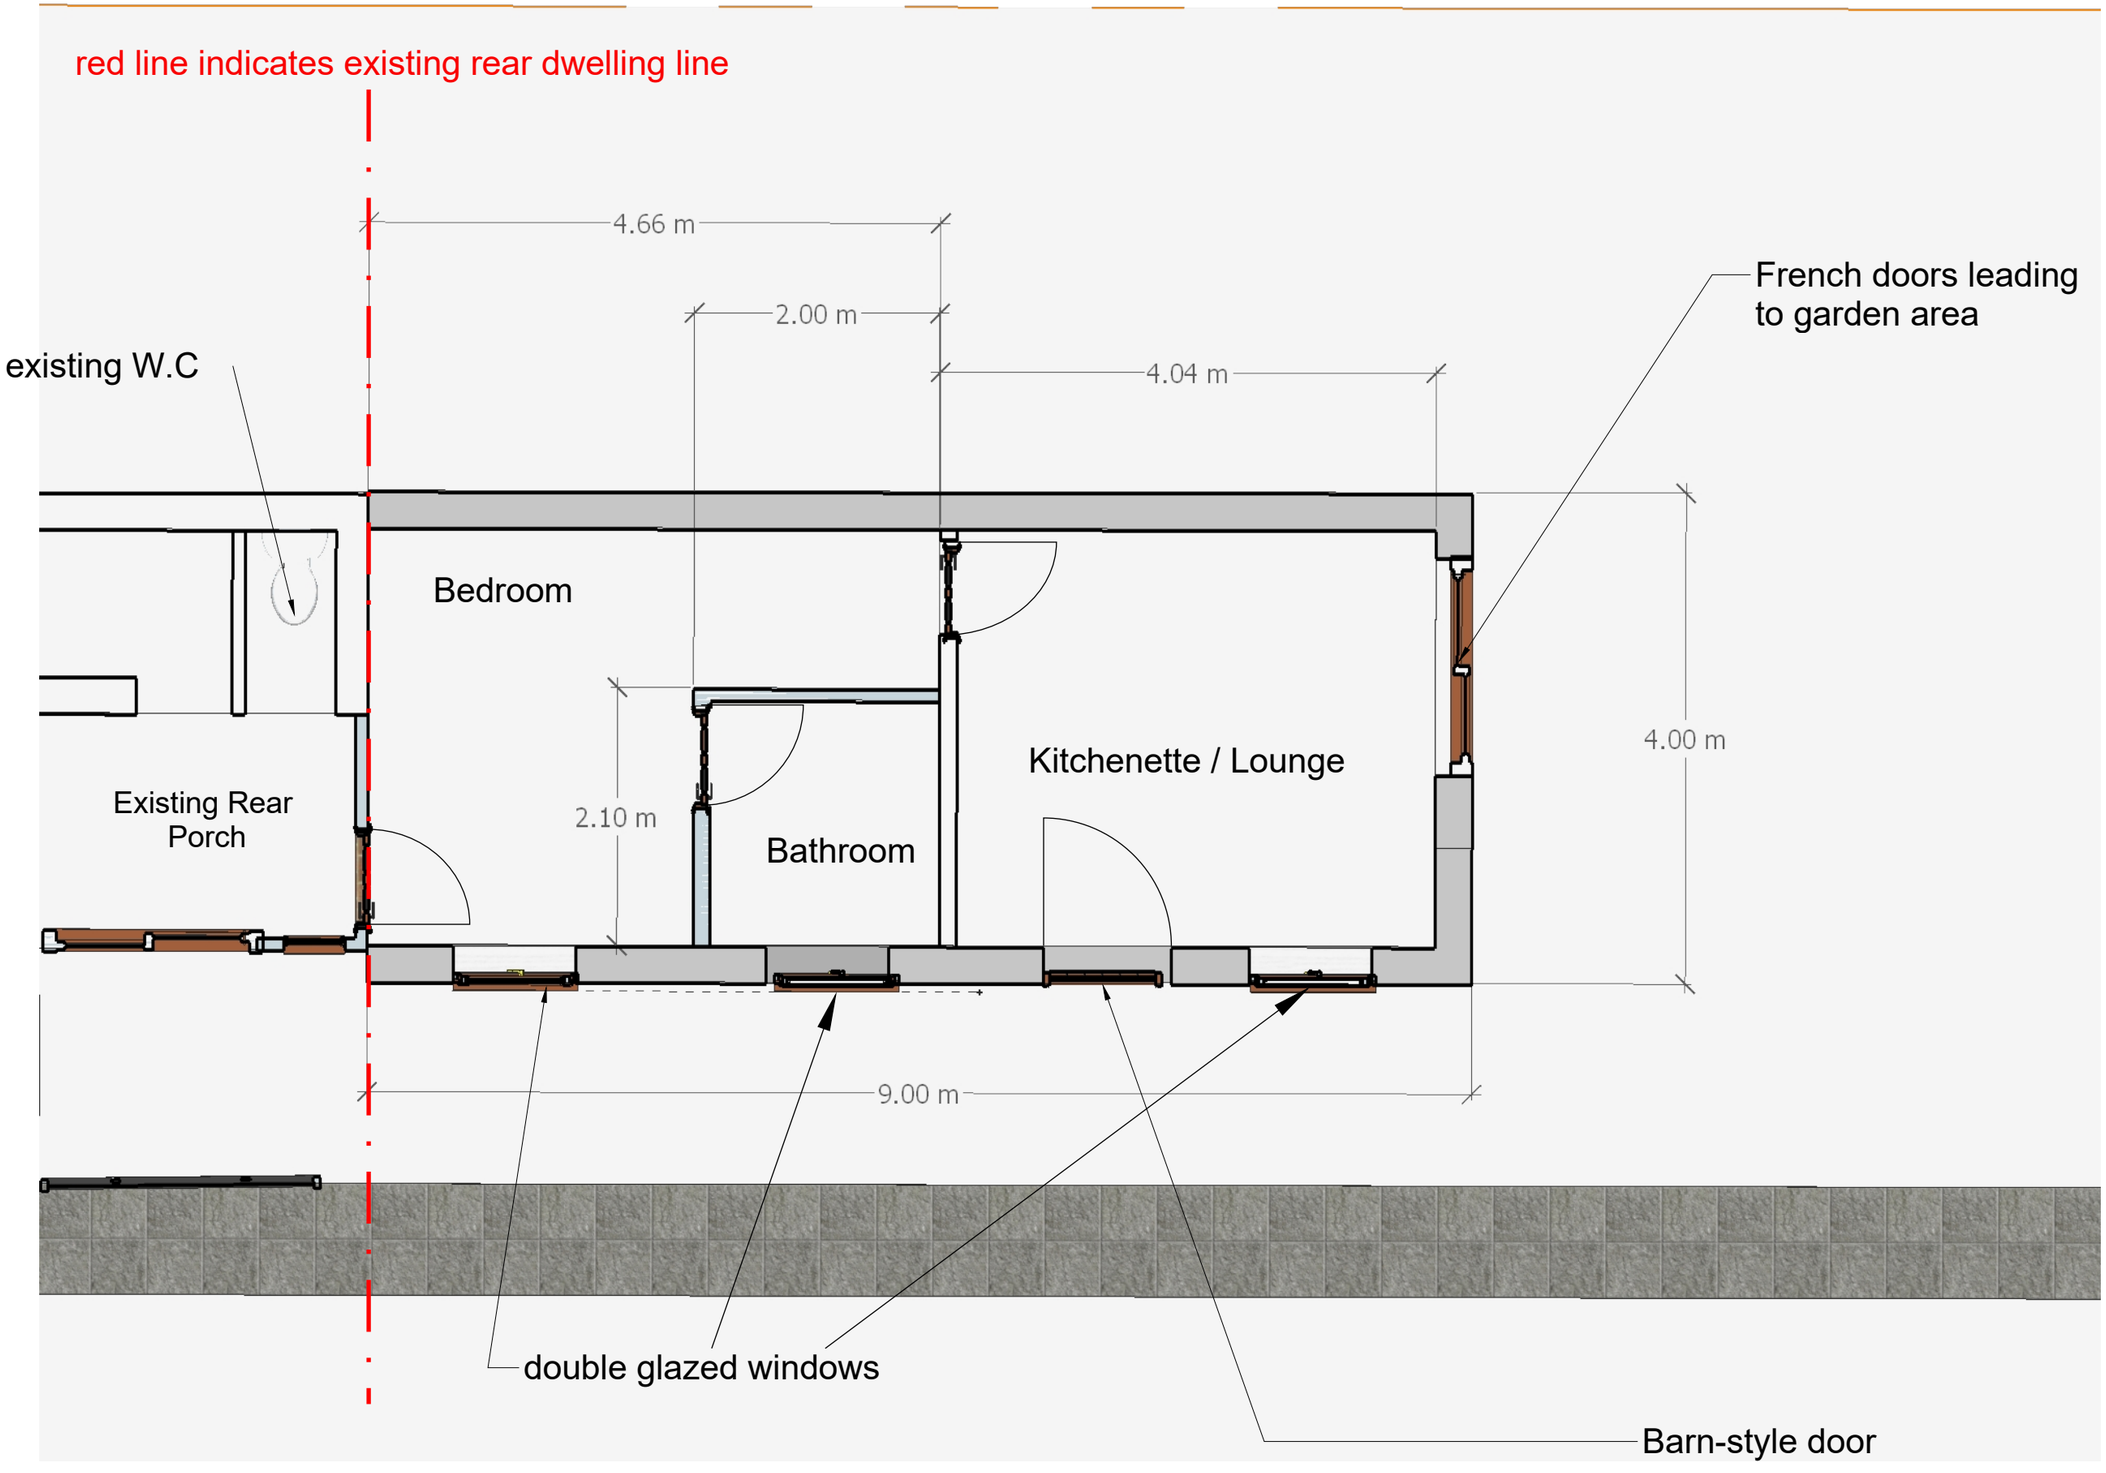

Carter Consult and Contract
www.carterconsultandcontract.co.uk

CLIENT
Katie McCrave
Parkside, Heage

PROJECT
McCrave - Parkside

PROJECT NO.
20200311

ISSUE
16/6/2020

DRAWN BY
SC

Proposed Floorplan
1:50

A.01



A.02

Proposed Floorplan
1:50

ISSUE
16/6/2020

DRAWN BY
SC

PROJECT
McCrave - Parkside

PROJECT NO.
20200311

CLIENT
Katie McCrave
Parkside, Heage

Carter Consult and Contract
www.carterconsultandcontract.co.uk