


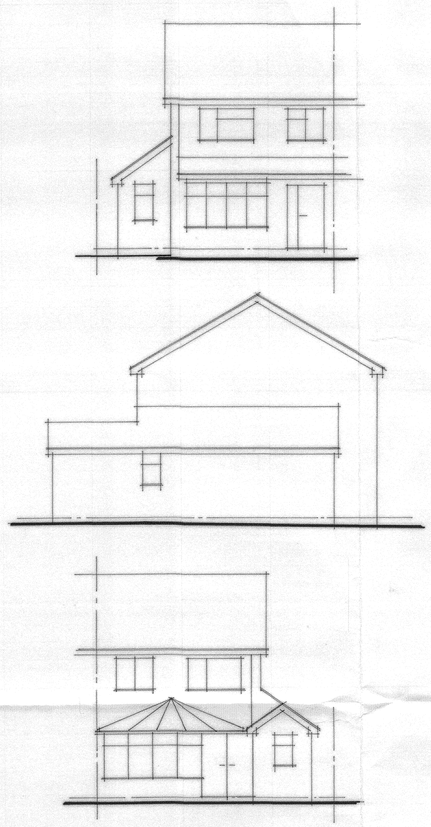


Existing Elevations

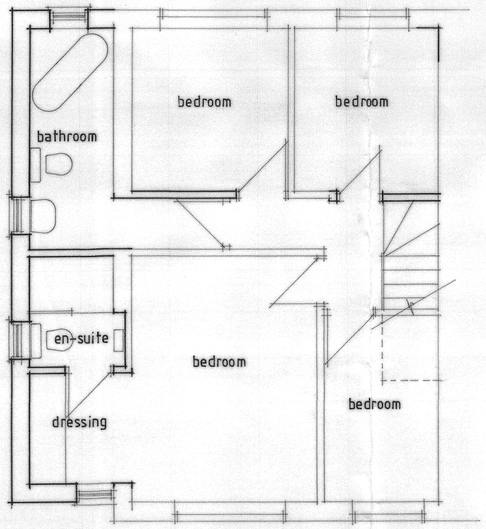


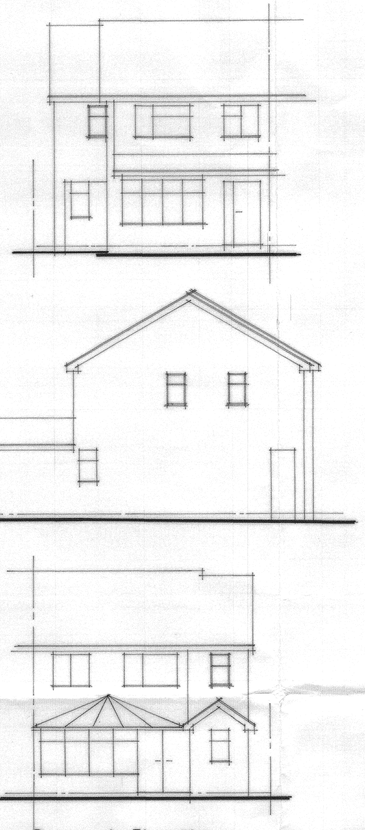

Proposed Elevations

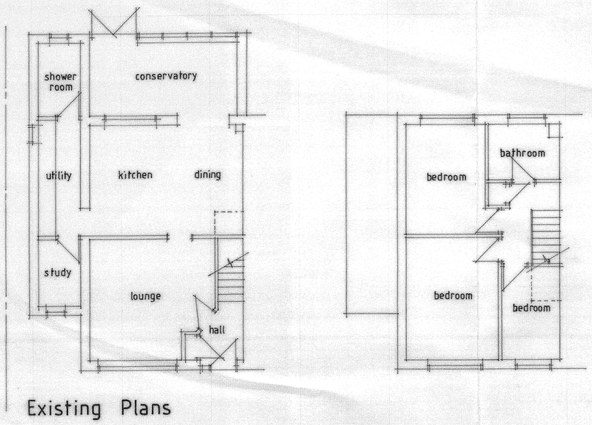

Existing Plans

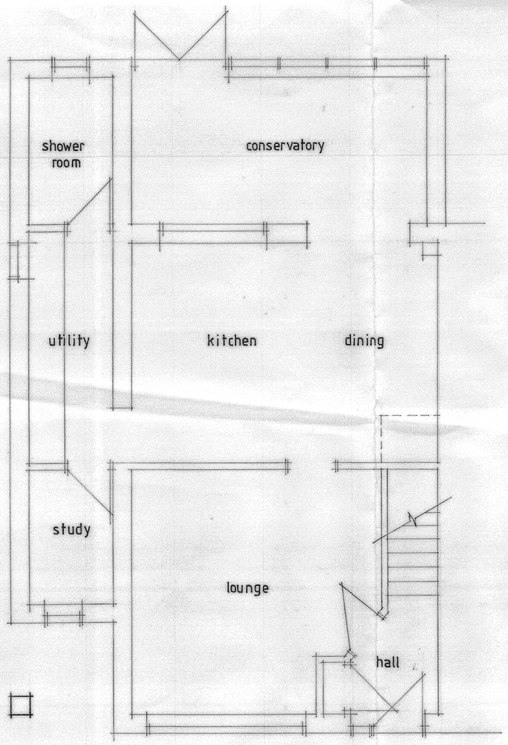

Proposed Plans

Notes:

All dimensions must be checked/verified on site and not scaled from this drawing.

A		
	Date	Revisions

© copyright

Client
Mr and Mrs Burnham

Job Title
Proposed Side Extension
83 Holborn View
Codnor
Ripley
Derbys

Drawing Title
Existing and Proposed

Scale 1:50 , 1:100

Date Aug '20 | Drawn By

Drg. No. 0820 / 1923 - 1 | Rev.