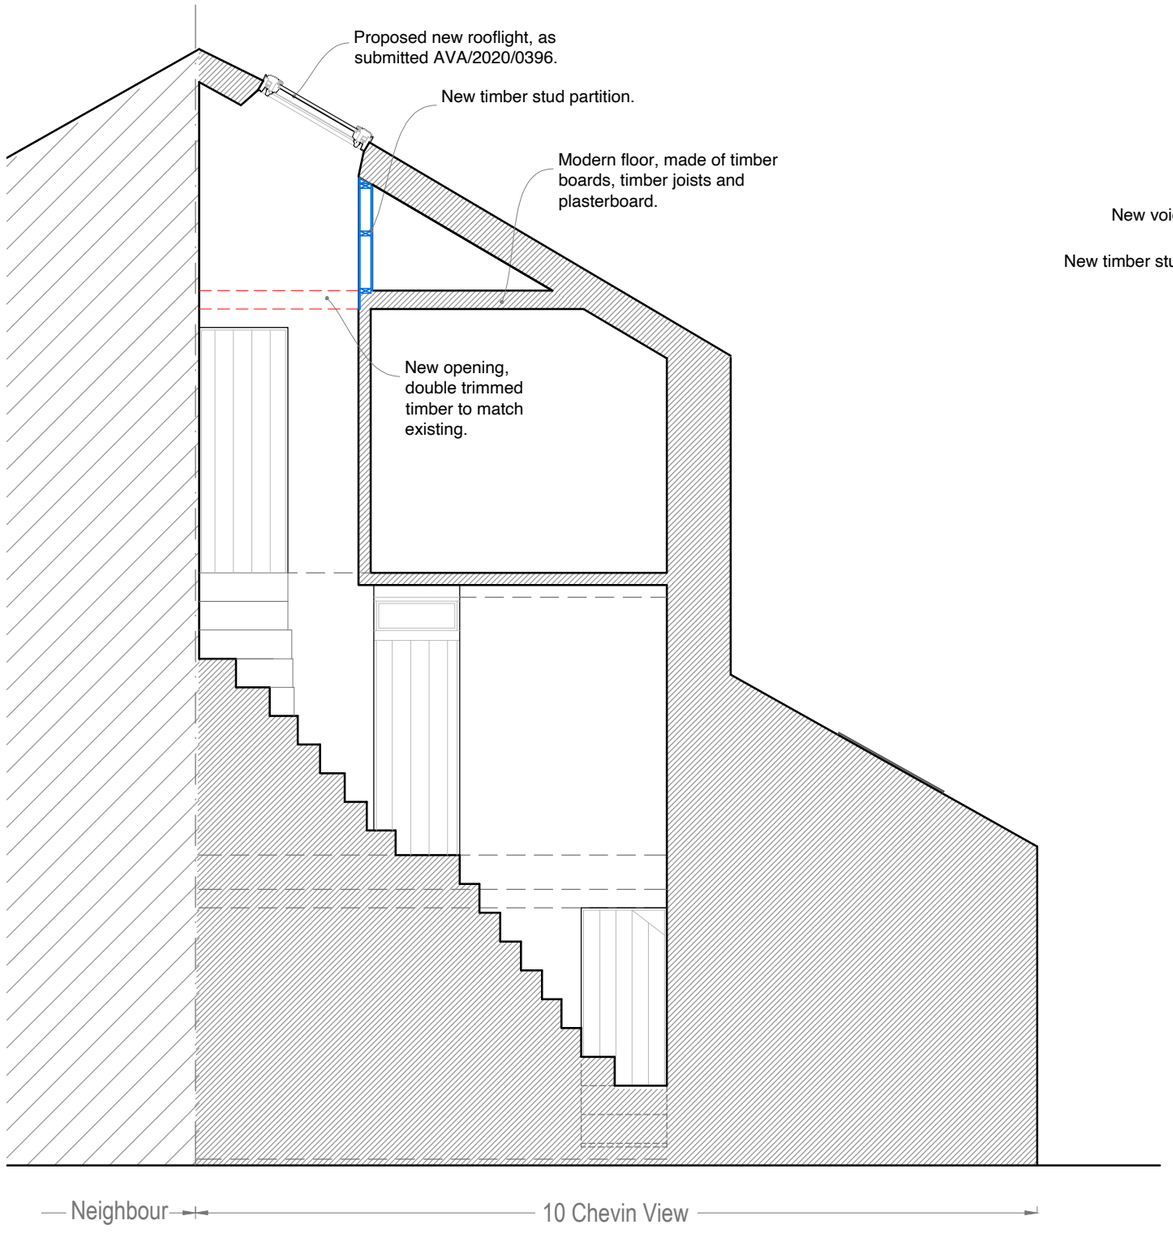

SECTION A

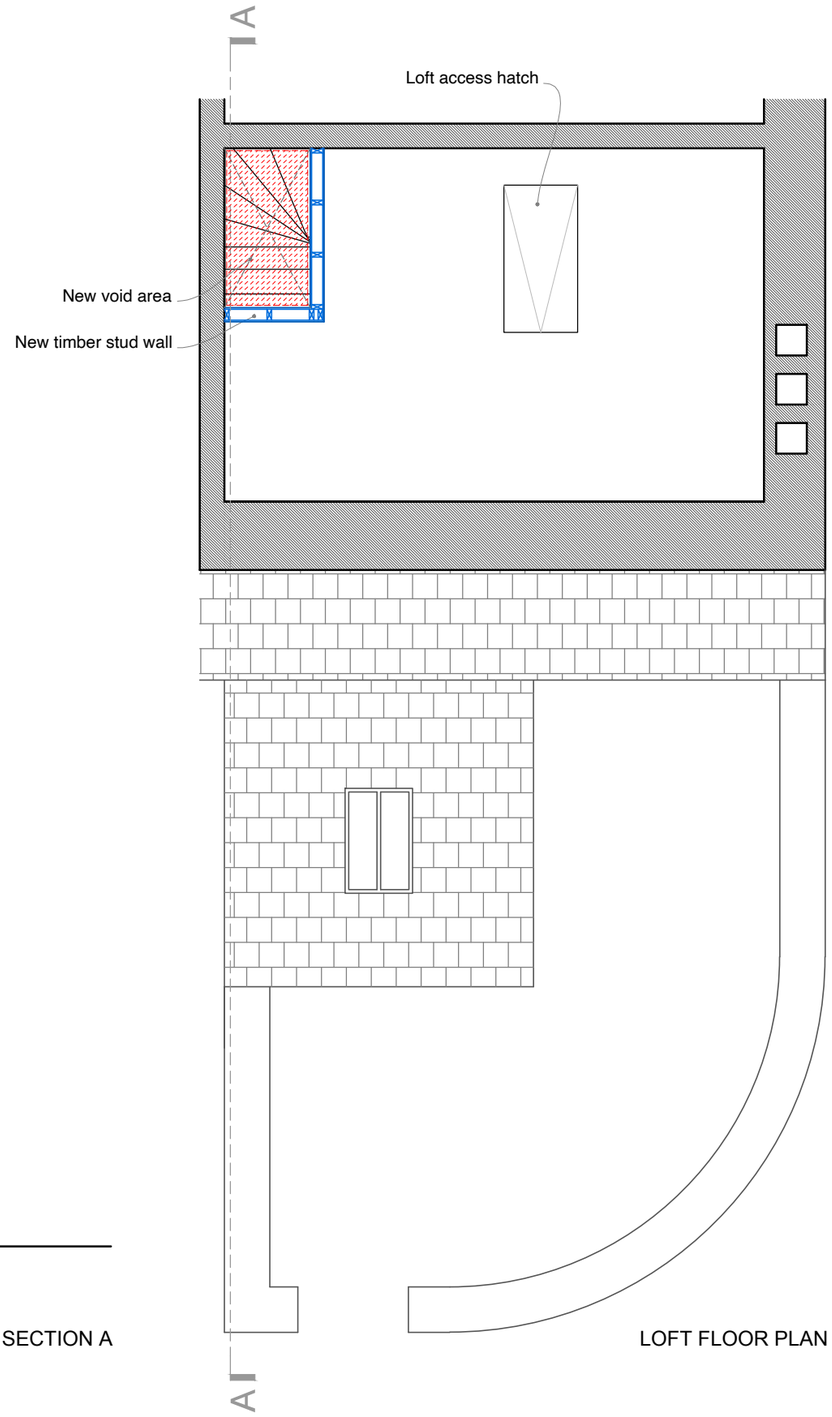

LOFT FLOOR PLAN

NOTE

1. Refer to figured dimensions, do not scale
2. The contractor must report any discrepancies to the Architect
3. All dimensions must be checked on site before proceeding
4. The Architects disclaim responsibility for variations made from this drawing without their written consent
5. Please ensure that there have been no additional revisions to this drawing before starting work
6. All products are to be used strictly in accordance with the manufacturer's instructions

Revisions

N

To be demolished

New

0 10 20 40 60 100

GUY TAYLOR ASSOCIATES
NEWARK / MANCHESTER / DERBY

Newark Studio
t: 01636 605100

Derby Studio
t: 01332 477525

Manchester Studio
t: 0161 8261042

www.guytaylorassociates.co.uk

Client
Steve Eden

Project Title
10 Chevin View, Belper
DE56 1BB

Drawing Title
Proposed Loft Opening

Scale	1:50 at A3	*Job No*	812.1285.1
Date	AUG 2020	*Dwg No*	08(007)
Drawn	JN	*Rev*	

This design and drawing is the copyright of Guy St John Taylor Associates Limited and may not be reproduced in any form whatsoever without prior written consent. Issue of the drawing does not impart any real ownership or rights over the content.