Revision	Date
REV -	-

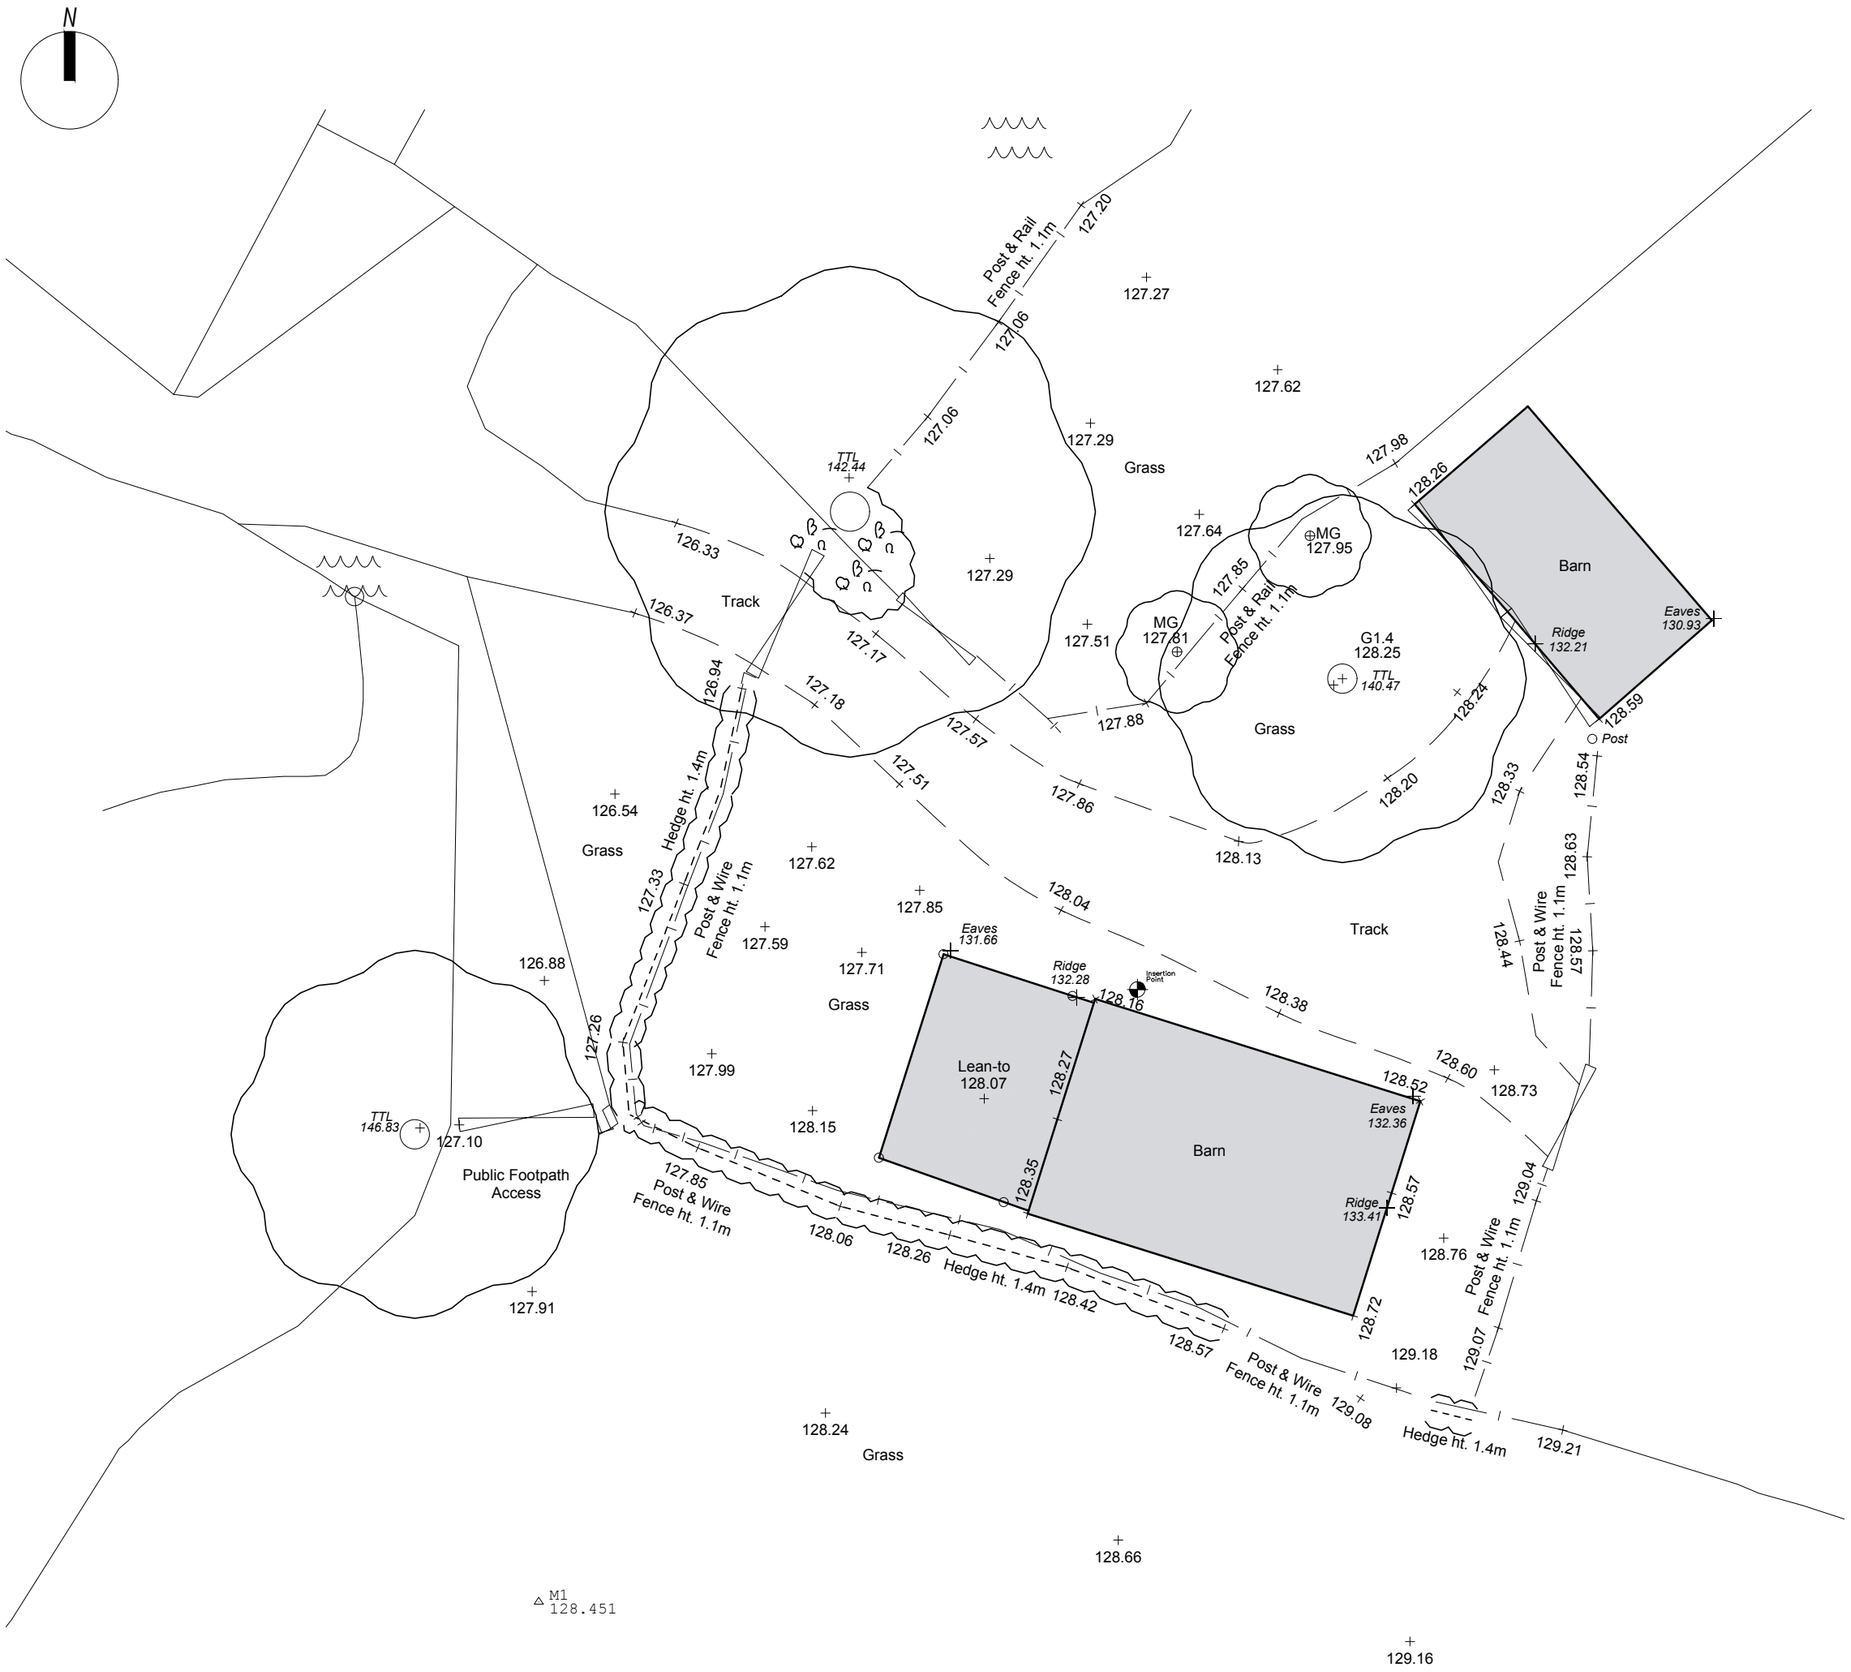

PlanningDesign

Second Floor, Suite 3
Woburn House
Vernon Gate
Derby
DE1 1UL

Tel: 01332 347 371
E-mail: info@planningdesign.co.uk
www.planningdesign.co.uk

PROJECT DESCRIPTION: Barn conversion at Inns Lane Moorwood Moor Alfreton	
DRAWING TITLE: Site as existing plan	
DRAWN BY: JC	CHECKED BY: RP
CLIENT: Mr C Williamson	DRAWING NUMBER: 002 / REVISION: -
	SCALE: 1:200 @ A3 / DATE: August 2020
STATUS: PLANNING	DRAWING REF: 2450 - 002

© COPYRIGHT EXISTS ON THE DESIGNS AND INFORMATION SHOWN ON THIS DRAWING : The Contractor must verify all dimensions on site before making shop drawings or commencing work of any kind. No dimensions to be scaled from this drawing. Architect to be notified of any discrepancies in dimensions immediately