

Floor Plan

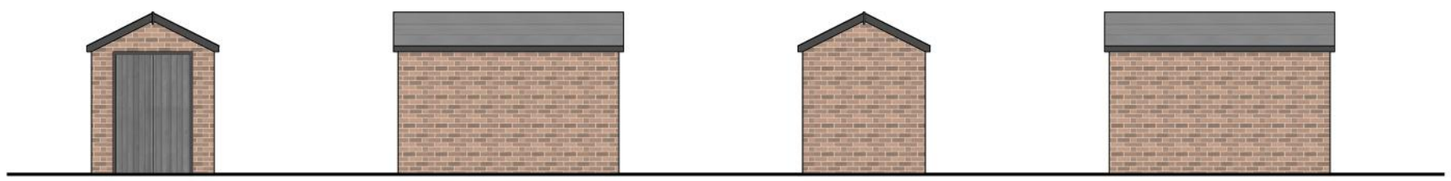

West Elevation

North Elevation

East Elevation

South Elevation

0m 1 2 3

N

Rev.	Description	Date	By	Chk'd
P2	Issued for planning	27-08-20	PDM	MM
P1	First Issue	26-08-20	PDM	MM

MATTHEW MONTAGUE ARCHITECTS

The Cheese Factory . Longford Lane . Longford . Ashbourne . Derbyshire . DE6 3DT

Tel: 01335 330510 . info@matthewmontague.co.uk . www.matthewmontague.co.uk

2 Bishopsthorpe Grove, Quarndon
Derby, DE22 5LA

Shed. Drawing's as proposed

MMA PROJECT REF	SCALES@	PAPER SIZE	DRAWN BY
2029	1:100	A3	PDM

PROJECT	ORIGINATOR	ZONE	LEVEL	TYPE	ROLE	NUMBER
BIS	MMA	Z0	XX	DR	A	02004

STATUS	SUITABILITY DESCRIPTION
D5	ISSUED FOR PLANNING

REVISION	REVISION DESCRIPTION
P2	PRELIMINARY

This document is copyright of Matthew Montague Architects. If in doubt ASK. Drawing measurements shall not be obtained by scaling. Verify all dimensions prior to construction. Immediately report any discrepancies on this document to the Architect. This document shall be read in conjunction with associated models, specifications and related consultant's documents.