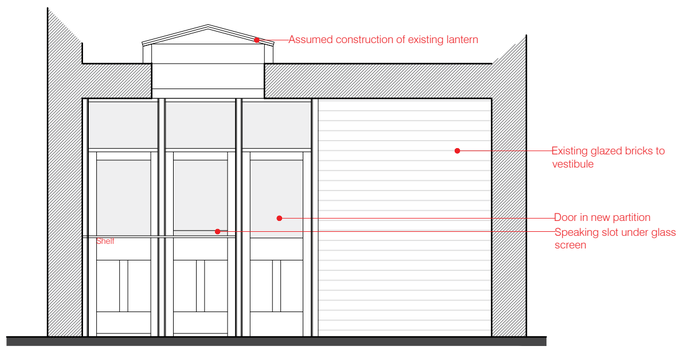

Section towards the new screen from the vestibule
Scale 1:50

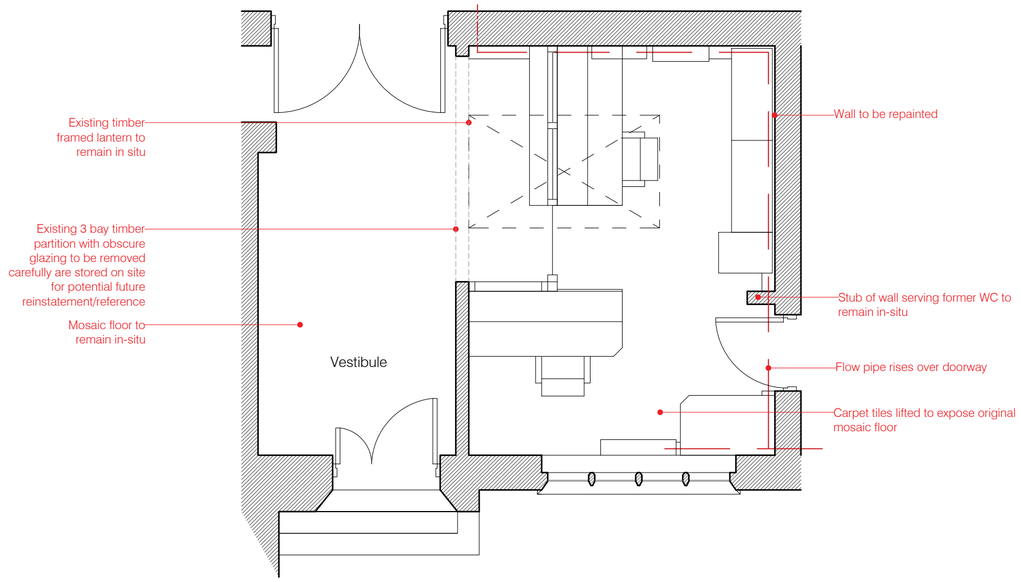

Ground Floor Plan
Scale 1:50



Partition as existing



Reception room as existing

0mm 500 1000 1500

Key to Central Heating (assumed position)

- Flow underground
- Flow surface
- Return underground
- Return surface

Rev.	Description	Date	By	Chk'd
P0.1	Issued for Trustee Review	18-7-2020	GFH	-

Refurbishment of Room 43
The 'Herbert Strutt' School
Derby Road Belper

Floor Plans and Sections as Proposed

Project Ref.	Scale(s)	Paper Size	Drawn By
1525	1:50	A2	GFH

Project	Originator	Zone	Level	Type	Role	Number
1525 -	GFH -	Z1 -	ZZ -	DR -	T -	0001

Status	Suitability Description
S1	SUITABLE FOR PLANNING
Revision	Revision Description
P0.1	ISSUED FOR TRUSTEE REVIEW

This document is copyright and for the sole use of the intended recipient and we accept no liability whatsoever for its use by an unauthorised person. Drawing measurements shall not be obtained by scaling. Verify all dimensions prior to construction. Immediately report any discrepancies on this document. This document shall be read in conjunction with associated models, specifications and related consultant's documents.