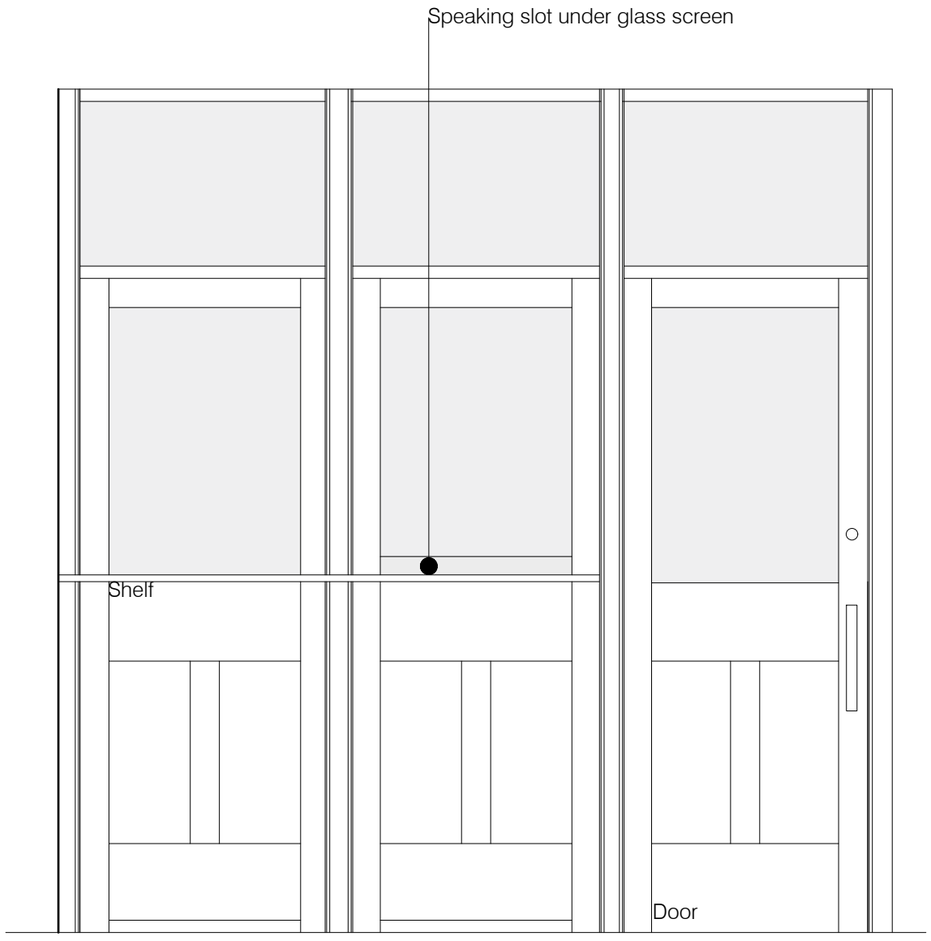

Elevation of Proposed Screen

As viewed from the vestibule

Scale 1:20

Note: Drawing to show indicative elevation, depth of reveal and frame thickness. The manufacturer must ensure that the dimensions and construction is fit for purpose and of a sufficient quality timber, meeting all relevant standards and Building Regulation requirements

0mm 500 1000 1500

Rev.	Description	Date	By	Chk'd
P0.1	Issued for Client Comment	23-7-2020	GFH	-

Refurbishment of Room 43
The 'Herbert Strutt' School
Derby Road Belper

Indicative Joinery Details

Project Ref.	Scale(s)	Paper Size	Drawn By
1525	1:10	A3	GFH

Project	Originator	Zone	Level	Type	Role	Number
1525 -	WKBRDG -	Z1 -	XX -	DR -	T -	0002

Status	Suitability Description
S1	SUITABLE FOR PLANNING

Revision	Revision Description
P0.1	CLIENT ISSUE

This document is copyright and for the sole use of the intended recipient. We accept no liability whatsoever for its use by an unauthorised person. Drawing measurements shall not be obtained by scaling. Verify all dimensions prior to construction. Immediately report any discrepancies on this document. This document shall be read in conjunction with associated models, specifications and related consultant's documents.